
ARCHITECTURAL SHEETMETAL PRODUCTS

"The Go-To Guys for Metal"

TRIM DETAIL

GS24WV900 W VALLEY - 24GA

PRELIMINARY — FOR REVIEW — NOT FOR FABRICATION

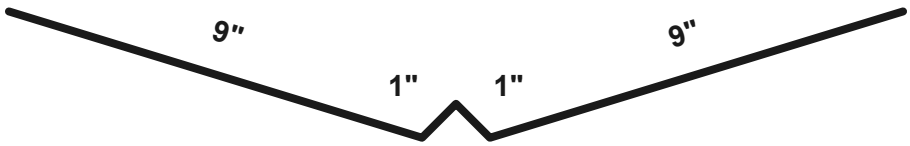

TRIM PROFILE



SCALE: 3" = 1'-0"

24GA GALVALUME® STEEL, SPECTRALUME® 70% PVDF FINISH • STRETCHOUT (GIRTH): 20"
CENTER RIB DIVERTS WATER BETWEEN THE ROOF PLANES. RIB-BASE BENDS FORMED TO SUIT ROOF PITCH, RIB APEX FIXED AT 90°.
LEG ANGLE SHOWN IS NOMINAL - SPECIFY BOTH ROOF PITCHES WHEN ORDERING. USE WITH ASP JOGGLE CLEATS TO LOCK THE PANEL ENDS.
ALSO AVAILABLE EXTRA-WIDE 23" x 1" x 1" x 23" (48" S.O.).
2000 CATALOG FAMILY: ASP-2121 TO 2122, ASP-2125 TO 2126
STANDARD LENGTH 10'-0". 29GA VERSION: SEE SHEET 06A.

ITEM NO.			
GS24WV900	SCALE: 3" = 1'-0" DATE: 10-18-26 SERIES: 24GA STANDARD SHEET: 96A (1 OF 1)	DRAWN BY: ASP CHECKED: _____ REV: P0 ISSUED: PRELIMINARY	**ARCHITECTURAL SHEETMETAL PRODUCTS, INC.** 1329 Amsterdam Road (Route 5) Scotia, New York 12302 Phone 518-381-6144 **www.aspmetals.com**

QUICK SNAP 16©
29GA SYSTEM TRIM


ARCHITECTURAL SHEETMETAL PRODUCTS

"The Go-To Guys for Metal"

INSTALLATION DETAIL

GS29WV900 W VALLEY

PRELIMINARY — FOR REVIEW — NOT FOR FABRICATION

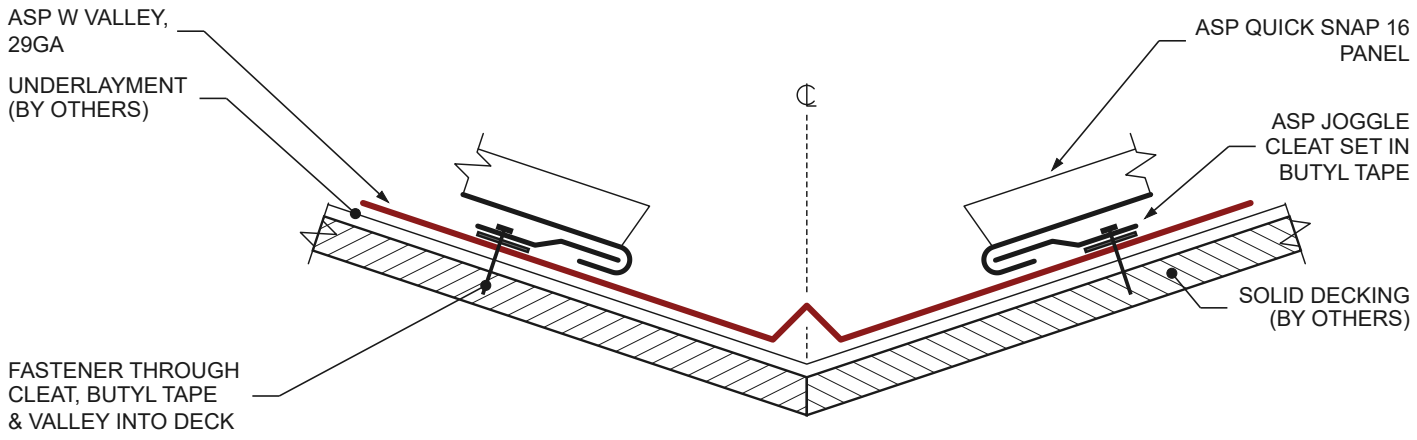

1
06B

W VALLEY - INSTALLED

SCALE: 3" = 1'-0"

0 6"

QUICK SNAP 16 ONLY, SHOWN ON 6/12 x 6/12 (143° VALLEY). RIB-BASE BENDS FORMED TO SUIT ROOF PITCH. ASP CLEATS & PANELS SHOWN IN BLACK. CLEATS 4" MIN. FROM VALLEY CENTER. PANEL ENDS FIELD-HEMMED 1" ONTO CLEATS. FIRST PANEL FASTENER (NOT SHOWN) 6" MIN. FROM END. THE TRIM DETAILED ON THIS SHEET IS SHOWN IN RED. COMPONENTS MARKED (BY OTHERS) ARE NOT SUPPLIED BY ASP. TRIM PROFILE: SEE SHEET 06A.

ITEM NO.			
GS29WV900	SCALE: 3" = 1'-0" DATE: 10-18-26 SERIES: 29GA QUICK SNAP SHEET: 06B (2 OF 2)	DRAWN BY: ASP CHECKED: _____ REV: P0 ISSUED: PRELIMINARY	**ARCHITECTURAL SHEETMETAL PRODUCTS, INC.** 1329 Amsterdam Road (Route 5) Scotia, New York 12302 Phone 518-381-6144 **www.aspmetals.com**