ARCHITECTURAL SHEETMETAL PRODUCTS

"The Go-To Guys for Metal"

TRIM DETAIL

CHIMNEY FLASHING KIT

PRELIMINARY — FOR REVIEW — NOT FOR FABRICATION

KIT	COVERS	RAKEWALL	HEADWALL	BACK PAN	COUNTERFL.	ZEE	JOGGLE
GS24FKC0404	UP TO 4' x 4'	1	1	1	2	2	1
GS24FKC0909	UP TO 9' x 9'	2	1	1	4	3	1
GS29FKC0404	UP TO 4' x 4'	1	1	1	2	2	1
GS29FKC0909	UP TO 9' x 9'	2	1	1	4	3	1

RAKEWALL + HEADWALL



COUNTERFL. (ENLARGED)



BACK PAN PIECE (CHIMNEY)



KIT PIECES



SCALE: 1-1/2" = 1'-0"

24GA / 29GA GALVALUME® STEEL, SPECTRALUME® 70% PVDF FINISH

STANDARD ITEMS GROUPED AS A KIT - EVERY PIECE A FULL 10' STICK, EACH ON ITS OWN SHEET. 1 ZEE CLOSURE (SIZE BY PANEL) PER RAKEWALL / HEADWALL, 1 JOGGLE CLEAT (GS24JG300) AT THE BACK PAN.

24GA: RAKEWALL GS24RW4600, HEADWALL GS24HW4600, BACK PAN GS24BPC1600, COUNTERFLASHING GS24CF325.

29GA: RAKEWALL GS29RW3525, HEADWALL GS29HW3525, BACK PAN GS29BPC1600, COUNTERFLASHING GS29CF325.

RAKEWALLS = THE SIDES, HEADWALL = THE DOWN-SLOPE FACE, BACK PAN = THE UP-SLOPE SIDE (BENT TO PITCH); COUNTERFLASHING IN THE REGLET ALL 4 SIDES.

STANDARD LENGTH 10'-0".

ITEM NO. **FKC KITS**	SCALE: 1-1/2" = 1'-0" DATE: 10-20-26 SERIES: 24GA STANDARD & 29GA QUICK SNAP SHEET: 139A (1 OF 1)	DRAWN BY: ASP CHECKED: _____ REV: P0 ISSUED: PRELIMINARY	**ARCHITECTURAL SHEETMETAL PRODUCTS, INC.** 1329 Amsterdam Road (Route 5) Scotia, New York 12302 Phone 518-381-6144 **www.aspmetals.com**


ARCHITECTURAL SHEETMETAL PRODUCTS

"The Go-To Guys for Metal"

INSTALLATION DETAIL

CHIMNEY FLASHING - QS16 (SIDEWALL, HEADWALL, CRICKET)

PRELIMINARY — FOR REVIEW — NOT FOR FABRICATION

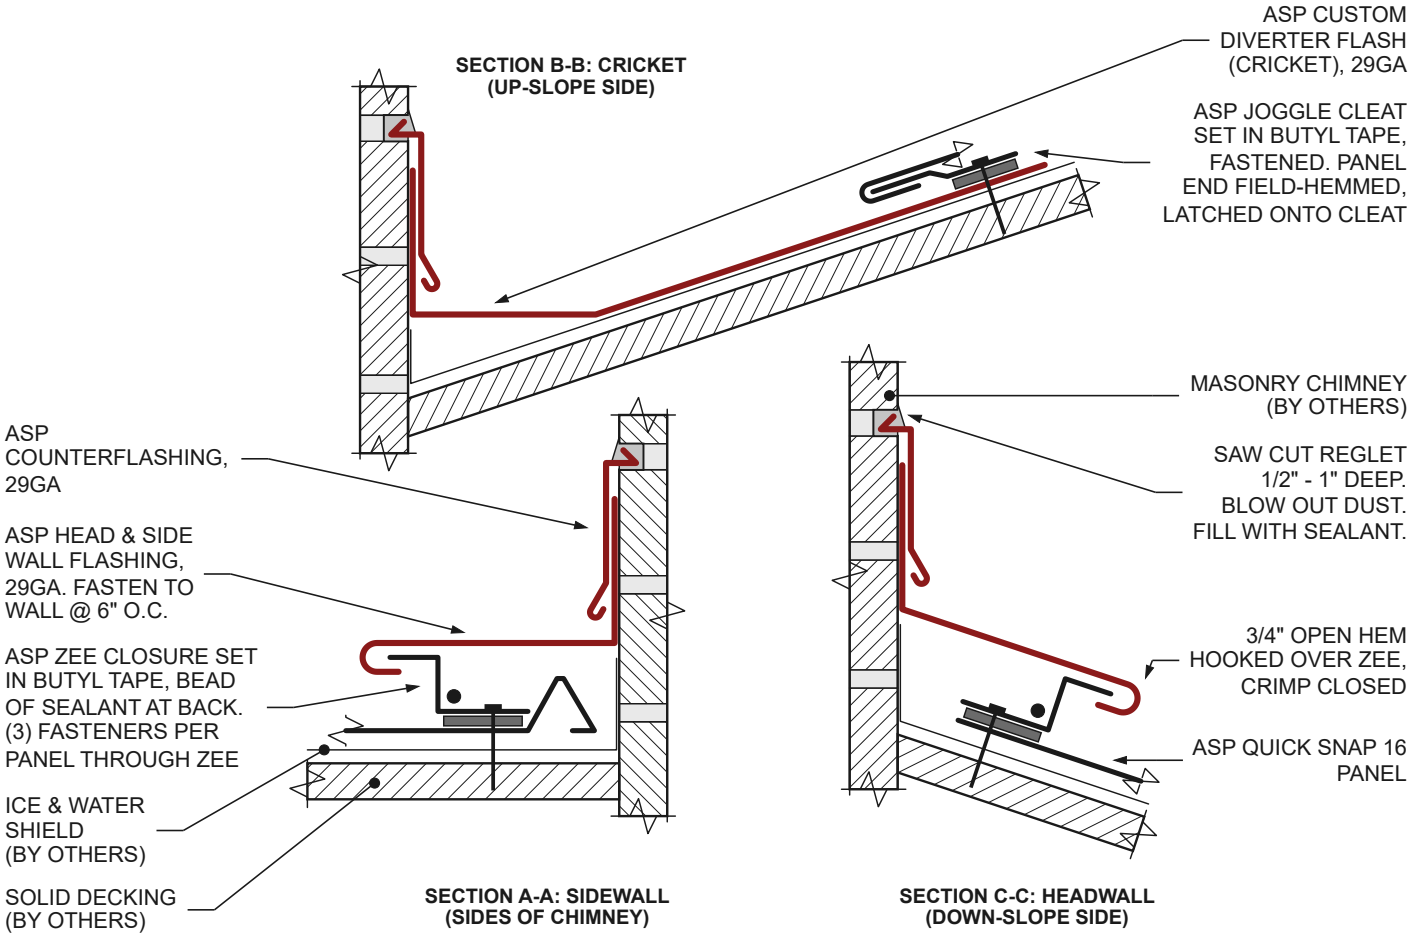

1
55A

CHIMNEY FLASHING - SECTIONS A-A, B-B, C-C

SCALE: 3" = 1'-0"

0 6"

SHOWN ON 4/12 PITCH. CALLOUTS TYPICAL FOR ALL SECTIONS. CRICKET FIELD-FORMED FROM FLAT SHEET, FASTENED TO WALL @ 6" O.C. PANEL END 6" MIN. FROM THE CRICKET BEND. ASP FLASHINGS: 29GA GALVALUME® STEEL, SPECTRALUME® 70% PVDF FINISH. THE TRIM DETAILED ON THIS SHEET IS SHOWN IN RED. COMPONENTS MARKED (BY OTHERS) ARE NOT SUPPLIED BY ASP.

ITEM NO.	SCALE: 3" = 1'-0"	DRAWN BY: ASP	ARCHITECTURAL SHEETMETAL PRODUCTS, INC.
TBD	DATE: 10-17-26	CHECKED: _____	1329 Amsterdam Road (Route 5)
	SERIES: INSTALLATION DETAIL	REV: P0	Scotia, New York 12302
	SHEET: 55A (1 OF 1)	ISSUED: PRELIMINARY	Phone 518-381-6144
			www.aspmetals.com