ARCHITECTURAL SHEETMETAL PRODUCTS


"The Go-To Guys for Metal"

TRIM DETAIL

SKYLIGHT FLASHING KIT

PRELIMINARY — FOR REVIEW — NOT FOR FABRICATION

KIT	COVERS	RAKEWALL	BACK PAN	ZEE	JOGGLE
GS24FKS0404	UP TO 4' x 4'	2	1	2	1
GS24FKS0909	UP TO 9' x 9'	3	1	3	1
GS29FKS0404	UP TO 4' x 4'	2	1	2	1
GS29FKS0909	UP TO 9' x 9'	3	1	3	1

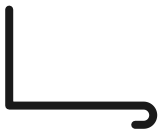

RAKEWALL PIECE



BACK PAN PIECE (SKYLIGHT)

KIT PIECES



SCALE: 1-1/2" = 1'-0"

24GA / 29GA GALVALUME® STEEL, SPECTRALUME® 70% PVDF FINISH

SKYLIGHT KIT REQUIRES A CURB - NOT FOR DECK-MOUNTED SKYLIGHTS (CUSTOMER INITIALS ON THE WORK ORDER).

STANDARD ITEMS GROUPED AS A KIT - EVERY PIECE A FULL 10' STICK, EACH ON ITS OWN SHEET. 1 ZEE CLOSURE (SIZE BY PANEL) PER RAKEWALL, 1 JOGGLE CLEAT (GS24JG300) AT THE BACK PAN.

24GA: RAKEWALL GS24RW4600, BACK PAN GS24BPS1600. 29GA: RAKEWALL GS29RW3525, BACK PAN GS29BPS1600.

NO HEADWALL (THE CURB IS SQUARE TO THE ROOF, SO THE DOWN-SLOPE PIECE IS A RAKEWALL) AND NO COUNTERFLASHING. BACK PAN BENT EXACTLY 90°.

STANDARD LENGTH 10'-0".

ITEM NO. **FKS KITS**	SCALE: 1-1/2" = 1'-0" DATE: 10-20-26 SERIES: 24GA STANDARD & 29GA QUICK SNAP SHEET: 140A (1 OF 1)	DRAWN BY: ASP CHECKED: _____ REV: P0 ISSUED: PRELIMINARY	**ARCHITECTURAL SHEETMETAL PRODUCTS, INC.** 1329 Amsterdam Road (Route 5) Scotia, New York 12302 Phone 518-381-6144 **www.aspmetals.com**


ARCHITECTURAL SHEETMETAL PRODUCTS

"The Go-To Guys for Metal"

INSTALLATION DETAIL

SKYLIGHT FLASHING - QS16 (SECTIONS A-A, B-B, C-C)

PRELIMINARY — FOR REVIEW — NOT FOR FABRICATION

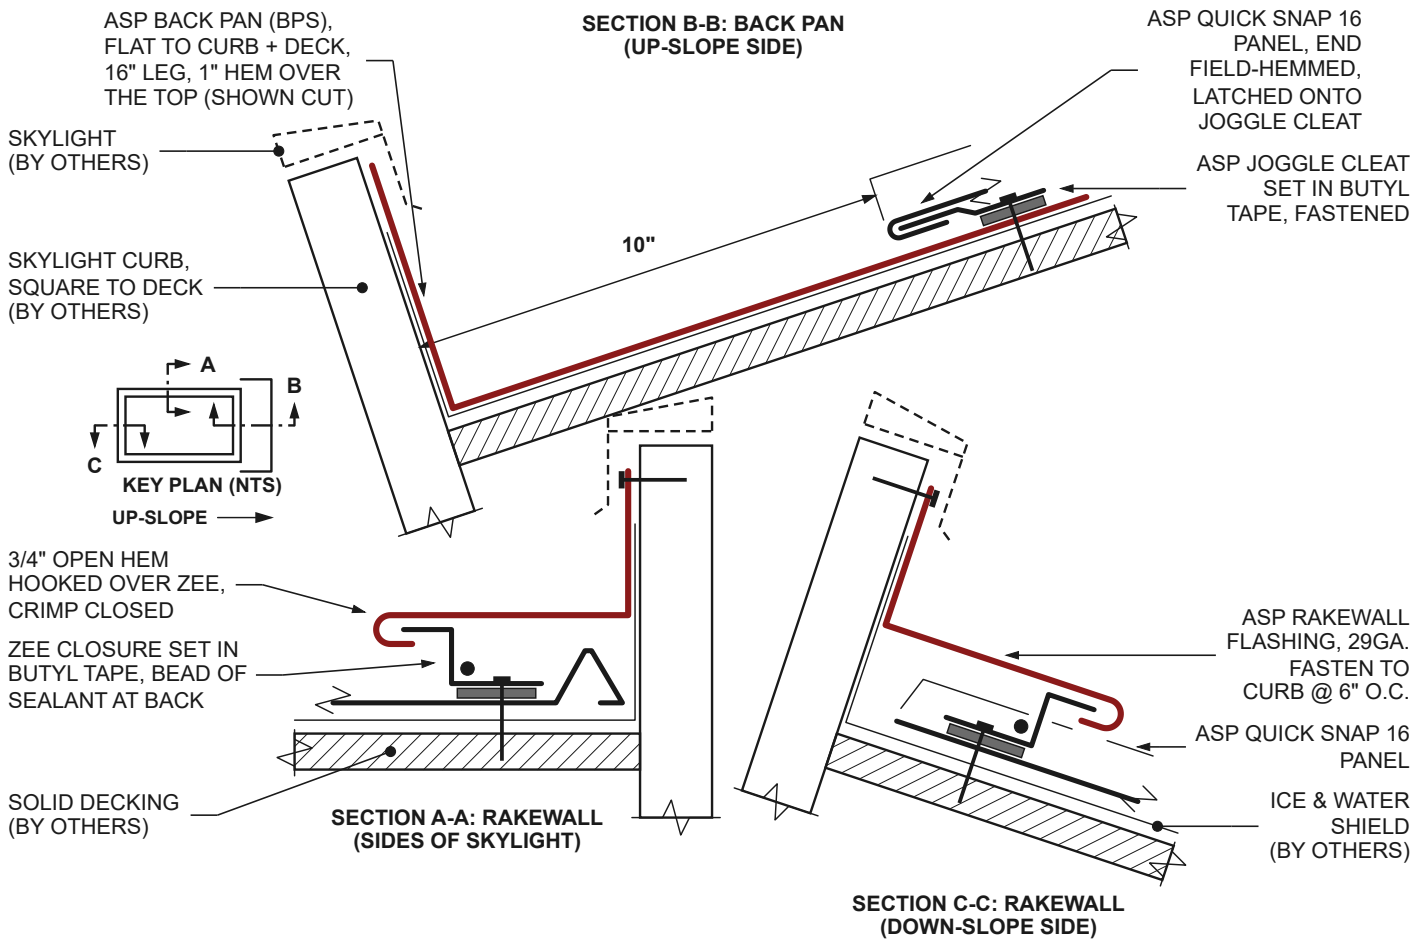

1
56A

SKYLIGHT FLASHING - SECTIONS A-A, B-B, C-C

SCALE: 3" = 1'-0"

0 6"

SHOWN ON 4/12 PITCH. CALLOUTS ARE TYPICAL FOR ALL THREE SECTIONS. BACK PAN FLAT AGAINST THE CURB AND THE DECK; JOGGLE CLEAT 10" UP FROM THE CURB.
29GA GALVALUME® STEEL, SPECTRALUME® 70% PVDF FINISH. BACK PAN, ZEE CLOSURE, JOGGLE CLEAT AND QS16 PANELS (BLACK) ALSO SUPPLIED BY ASP.
THE TRIM DETAILED ON THIS SHEET IS SHOWN IN RED. COMPONENTS MARKED (BY OTHERS) ARE NOT SUPPLIED BY ASP.

ITEM NO. **TBD**	SCALE: 3" = 1'-0" DATE: 10-20-26 SERIES: INSTALLATION DETAIL SHEET: 56A (1 OF 1)	DRAWN BY: ASP CHECKED: _____ REV: P0 ISSUED: PRELIMINARY	**ARCHITECTURAL SHEETMETAL PRODUCTS, INC.** 1329 Amsterdam Road (Route 5) Scotia, New York 12302 Phone 518-381-6144 **www.aspmetals.com**