
ARCHITECTURAL SHEETMETAL PRODUCTS

"The Go-To Guys for Metal"

INSTALLATION DETAIL

CHIMNEY FLASHING - QS16 (SIDEWALL, HEADWALL, CRICKET)

PRELIMINARY — FOR REVIEW — NOT FOR FABRICATION

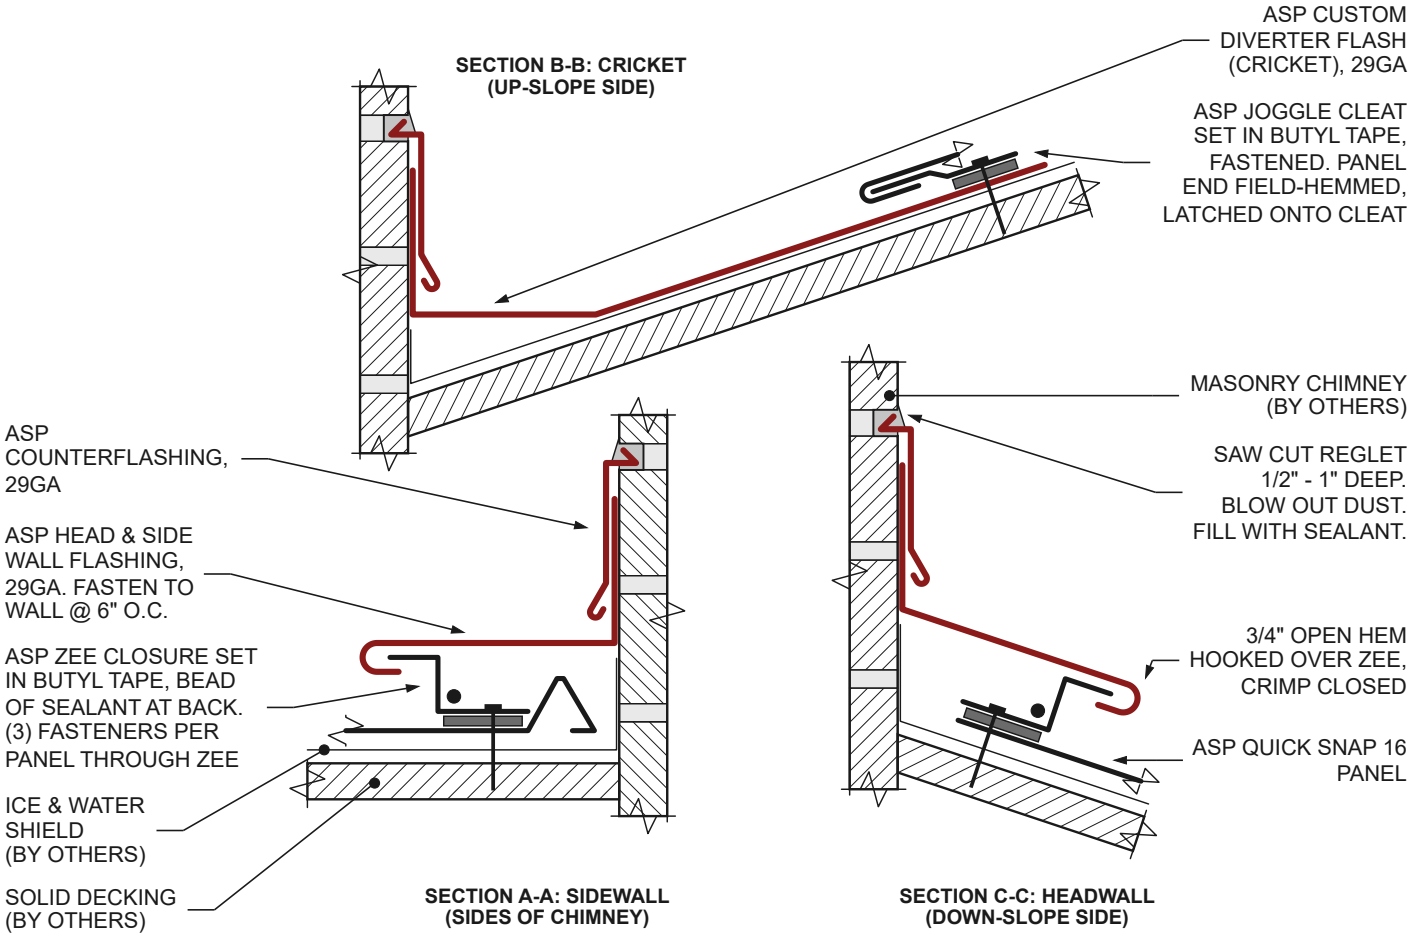

1
55A

CHIMNEY FLASHING - SECTIONS A-A, B-B, C-C

SCALE: 3" = 1'-0"

0 6"

SHOWN ON 4/12 PITCH. CALLOUTS TYPICAL FOR ALL SECTIONS. CRICKET FIELD-FORMED FROM FLAT SHEET, FASTENED TO WALL @ 6" O.C. PANEL END 6" MIN. FROM THE CRICKET BEND. ASP FLASHINGS: 29GA GALVALUME® STEEL, SPECTRALUME® 70% PVDF FINISH. THE TRIM DETAILED ON THIS SHEET IS SHOWN IN RED. COMPONENTS MARKED (BY OTHERS) ARE NOT SUPPLIED BY ASP.

ITEM NO.	SCALE: 3" = 1'-0"	DRAWN BY: ASP	ARCHITECTURAL SHEETMETAL PRODUCTS, INC.
TBD	DATE: 10-17-26	CHECKED: _____	1329 Amsterdam Road (Route 5)
	SERIES: INSTALLATION DETAIL	REV: P0	Scotia, New York 12302
	SHEET: 55A (1 OF 1)	ISSUED: PRELIMINARY	Phone 518-381-6144
			www.aspmetals.com