
ARCHITECTURAL SHEETMETAL PRODUCTS

"The Go-To Guys for Metal"

INSTALLATION DETAIL

SKYLIGHT FLASHING - QS16 (SECTIONS A-A, B-B, C-C)

PRELIMINARY — FOR REVIEW — NOT FOR FABRICATION

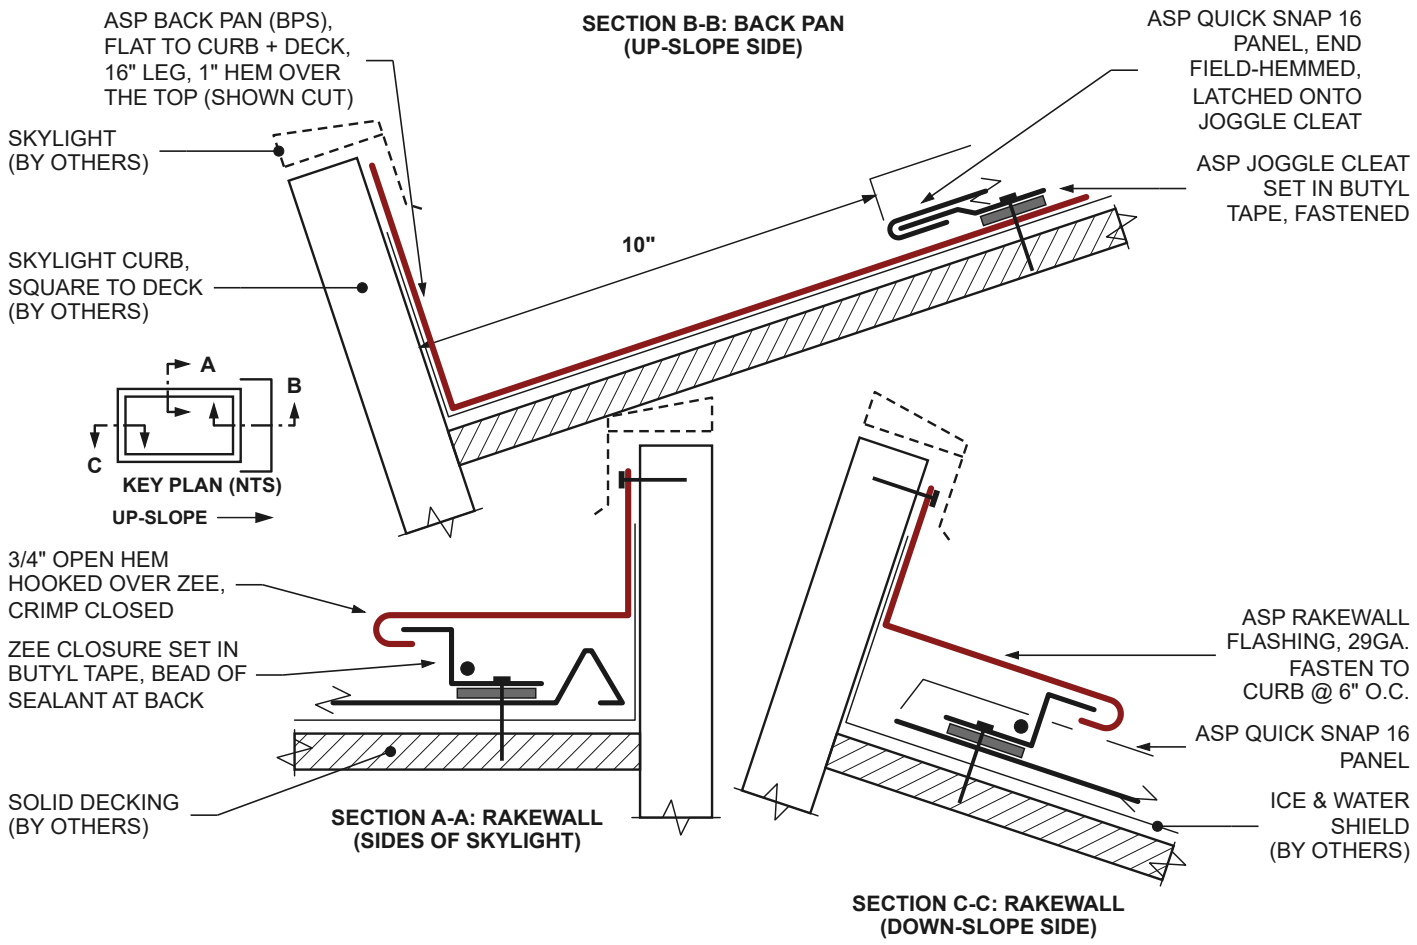

1
56A

SKYLIGHT FLASHING - SECTIONS A-A, B-B, C-C

SCALE: 3" = 1'-0"

0 6"

SHOWN ON 4/12 PITCH. CALLOUTS ARE TYPICAL FOR ALL THREE SECTIONS. BACK PAN FLAT AGAINST THE CURB AND THE DECK; JOGGLE CLEAT 10" UP FROM THE CURB.
29GA GALVALUME® STEEL, SPECTRALUME® 70% PVDF FINISH. BACK PAN, ZEE CLOSURE, JOGGLE CLEAT AND QS16 PANELS (BLACK) ALSO SUPPLIED BY ASP.
THE TRIM DETAILED ON THIS SHEET IS SHOWN IN RED. COMPONENTS MARKED (BY OTHERS) ARE NOT SUPPLIED BY ASP.

ITEM NO. **TBD**	SCALE: 3" = 1'-0" DATE: 10-20-26 SERIES: INSTALLATION DETAIL SHEET: 56A (1 OF 1)	DRAWN BY: ASP CHECKED: _____ REV: P0 ISSUED: PRELIMINARY	**ARCHITECTURAL SHEETMETAL PRODUCTS, INC.** 1329 Amsterdam Road (Route 5) Scotia, New York 12302 Phone 518-381-6144 **www.aspmetals.com**