
ARCHITECTURAL SHEETMETAL PRODUCTS

*"The Go-To Guys for Metal"*

# TRIM DETAIL

## GS24EES300 DRIP EDGE - EAVE - 24GA 3" FACE

**PRELIMINARY — FOR REVIEW — NOT FOR FABRICATION**

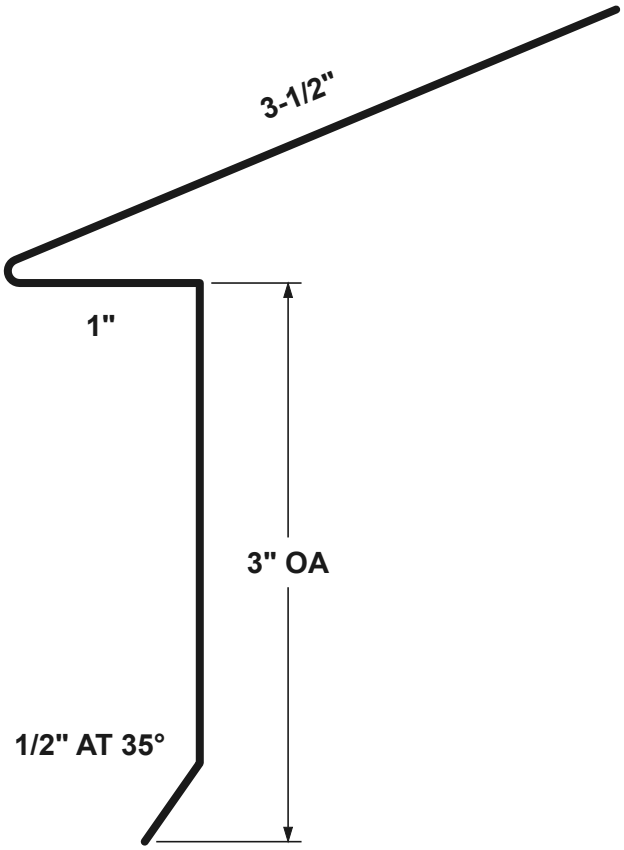


**TRIM PROFILE**

SCALE: FULL SIZE

0 2"

24GA GALVALUME® STEEL, SPECTRALUME® 70% PVDF FINISH • STRETCHOUT (GIRTH): 7-1/2"
FACE 3" OVERALL = 2-1/2" + 1/2" KICK AT 35° (MEASURED OUT FROM THE FACE). NO HEM ON THE KICK.
FORMED FOR 5/12 (EAVE) - SPECIFY PITCH WHEN ORDERING. RAKE (90°): SHEET 130A, GS24RES300.
OTHER EAVE FACES 1-1/2": GS24EES150. 2": GS24EES200. 29GA QUICK SNAP: EAVE 02A, RAKE 127A.
STANDARD LENGTH 10'-0".

| ITEM NO. | | | |
|---|---|---|---|
| **GS24EES300** | SCALE: FULL SIZE<br>DATE: 10-20-26<br>SERIES: 24GA STANDARD<br>SHEET: 117A (1 OF 1) | DRAWN BY: ASP<br>CHECKED: _____<br>REV: P0<br>ISSUED: PRELIMINARY | **ARCHITECTURAL SHEETMETAL PRODUCTS, INC.**<br>1329 Amsterdam Road (Route 5)<br>Scotia, New York 12302<br>Phone 518-381-6144<br>**www.aspmetals.com** |

**QUICK SNAP 16©**
**29GA SYSTEM TRIM**


ARCHITECTURAL SHEETMETAL PRODUCTS

*"The Go-To Guys for Metal"*

# INSTALLATION DETAIL

## GS29EES150 DRIP EDGE - EAVE

**PRELIMINARY — FOR REVIEW — NOT FOR FABRICATION**

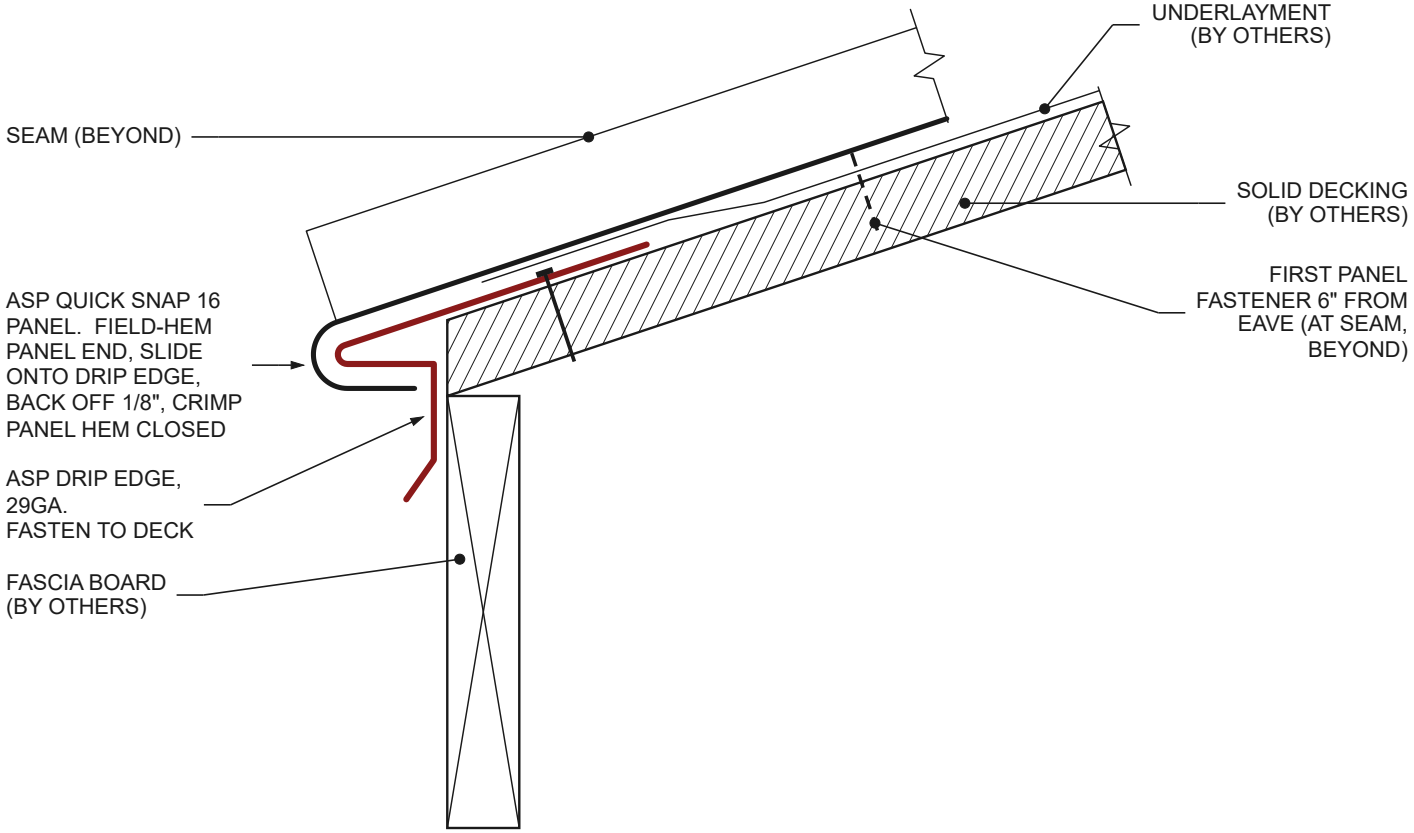


1
02B

### EAVE - INSTALLED

**SCALE: 6" = 1'-0" (HALF SIZE)**

0 3"

SHOWN ON 4/12 PITCH, QUICK SNAP 16 PANEL. RAKE: SAME TRIM FORMED FLAT, LOW PROFILE PANCAKE HEAD FASTENERS 6" O.C.
AT THE RAKE THE PANEL IS CUT 1" PAST THE TRIM, HEMMED BACK, LATCHED ON AND CRIMPED CLOSED.
THE TRIM DETAILED ON THIS SHEET IS SHOWN IN RED. COMPONENTS MARKED (BY OTHERS) ARE NOT SUPPLIED BY ASP. TRIM PROFILE: SEE SHEET 02A.

| ITEM NO. | SCALE: 6" = 1'-0" (HALF SIZE) | DRAWN BY: ASP | ARCHITECTURAL SHEETMETAL PRODUCTS, INC. |
|---|---|---|---|
| **GS29EES150** | DATE: 10-20-26 | CHECKED: _____ | 1329 Amsterdam Road (Route 5) |
| | SERIES: 29GA QUICK SNAP | REV: P0 | Scotia, New York 12302 |
| | SHEET: 02B (2 OF 2) | ISSUED: PRELIMINARY | Phone 518-381-6144 |
| | | | **www.aspmetals.com** |