
ARCHITECTURAL SHEETMETAL PRODUCTS

*"The Go-To Guys for Metal"*

# TRIM DETAIL

## GS24ZCV158 VENTED ZEE CLOSURE - 1-5/8"

**PRELIMINARY — FOR REVIEW — NOT FOR FABRICATION**

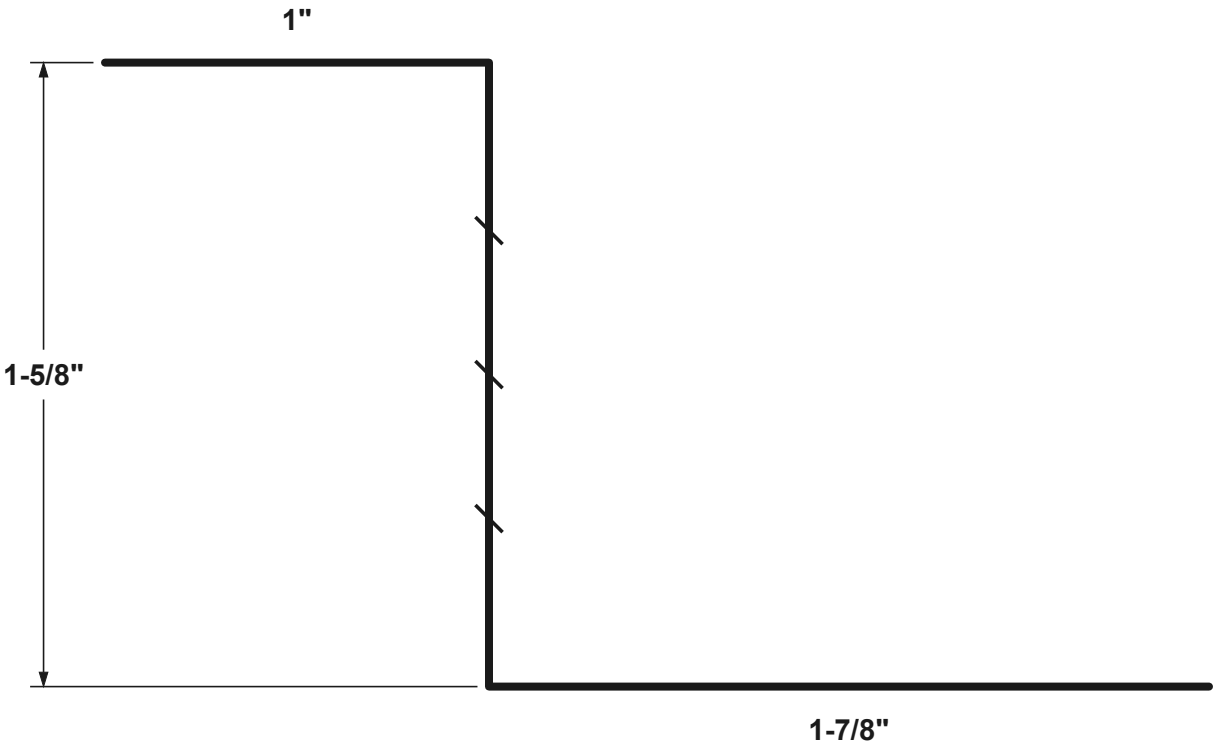


**TRIM PROFILE**




**SCALE: DOUBLE SIZE (2:1)**

24GA GALVALUME® STEEL, SPECTRALUME® 70% PVDF FINISH • STRETCHOUT (GIRTH): 4-1/2"
24GA ONLY - NOT MADE IN 29GA. ON A 29GA QUICK SNAP JOB IT IS STILL SUPPLIED AND PRICED AS 24GA.
WEB PERFORATED (SHOWN HATCHED) - PERFORATE BEFORE BENDING. 1-5/8" HIGH - FOR A 1-1/2" PANEL SEAM (HEIGHT = SEAM + 1/8").
1" FLANGE HOOKS INTO THE TRIM HEM; 1-7/8" FLANGE SETS IN BUTYL TAPE ON THE PANEL. TRIM OVER A VENTED ZEE: 8" x 8" MIN. RECOMMENDED.
SOLID (NON-VENTED) VERSION: SHEET 83A. OTHER VENTED HEIGHTS: 1-1/8" SHEET 118A, 1-7/8" SHEET 120A, 2-1/8" SHEET 121A.
STANDARD LENGTH 10'-0".

| | | | |
|---|---|---|---|
| ITEM NO.<br>**GS24ZCV158** | SCALE: DOUBLE SIZE (2:1)<br>DATE: 10-17-26<br>SERIES: 24GA STANDARD<br>SHEET: 119A (1 OF 1) | DRAWN BY: ASP<br>CHECKED: _____<br>REV: P0<br>ISSUED: PRELIMINARY | **ARCHITECTURAL SHEETMETAL PRODUCTS, INC.**<br>1329 Amsterdam Road (Route 5)<br>Scotia, New York 12302<br>Phone 518-381-6144<br>**www.aspmetals.com** |

**QUICK SNAP 16©**
**29GA SYSTEM TRIM**


ARCHITECTURAL SHEETMETAL PRODUCTS

*"The Go-To Guys for Metal"*

# INSTALLATION DETAIL

## GS29ZC118 ZEE CLOSURE - 1-1/8" (STANDARD & VENTED)

**PRELIMINARY — FOR REVIEW — NOT FOR FABRICATION**

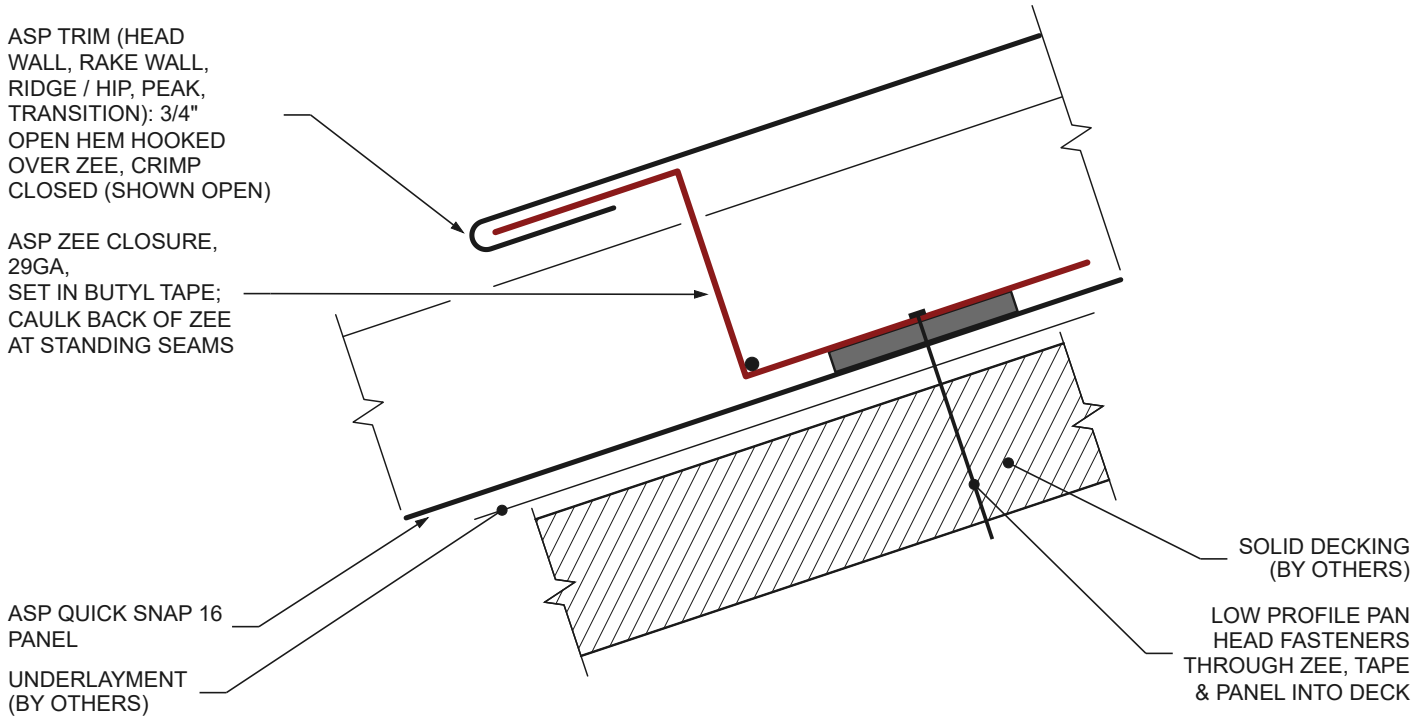


1
08B

### ZEE CLOSURE - INSTALLED

**SCALE: FULL SIZE**

0 2"

QUICK SNAP 16 (29GA) ON 4/12, LAYERS DIAGRAMMATIC. ZEES PER 10': 1 AT HEAD WALL, RAKE WALL, TRANSITION, GAMBREL, PEAK / HPG; 2 AT RIDGE / HIP. FASTENERS: (2) PER PANEL AT QS16 RIDGE / HIP, (3) AT HEAD WALL & 24GA RIDGE, 6" O.C. AT 24GA RAKE WALL. CAULK BEAD IS AT THE SEAMS ONLY. THE TRIM DETAILED ON THIS SHEET IS SHOWN IN RED. COMPONENTS MARKED (BY OTHERS) ARE NOT SUPPLIED BY ASP. TRIM PROFILE: SEE SHEET 08A.

| ITEM NO. | | | |
|---|---|---|---|
| **GS29ZC118** | SCALE: FULL SIZE<br>DATE: 10-17-26<br>SERIES: 29GA QUICK SNAP<br>SHEET: 08B (2 OF 2) | DRAWN BY: ASP<br>CHECKED: _____<br>REV: P0<br>ISSUED: PRELIMINARY | **ARCHITECTURAL SHEETMETAL PRODUCTS, INC.**<br>1329 Amsterdam Road (Route 5)<br>Scotia, New York 12302<br>Phone 518-381-6144<br>**www.aspmetals.com** |