
ARCHITECTURAL SHEETMETAL PRODUCTS

"The Go-To Guys for Metal"

TRIM DETAIL

GS24ZCV178 VENTED ZEE CLOSURE - 1-7/8"

PRELIMINARY — FOR REVIEW — NOT FOR FABRICATION

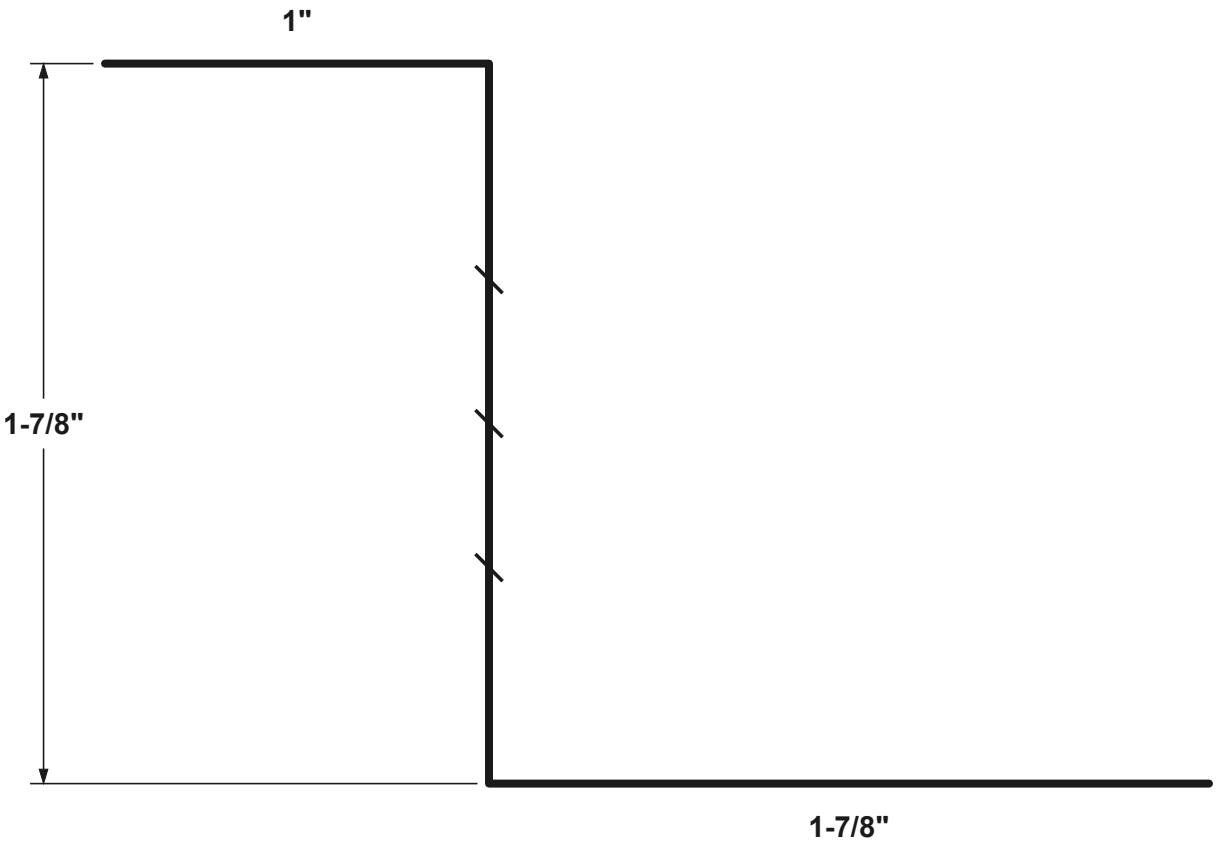

TRIM PROFILE

SCALE: DOUBLE SIZE (2:1)

0 1"

24GA GALVALUME® STEEL, SPECTRALUME® 70% PVDF FINISH • STRETCHOUT (GIRTH): 4-3/4"

24GA ONLY - NOT MADE IN 29GA. ON A 29GA QUICK SNAP JOB IT IS STILL SUPPLIED AND PRICED AS 24GA.

WEB PERFORATED (SHOWN HATCHED) - PERFORATE BEFORE BENDING. 1-7/8" HIGH - FOR A 1-3/4" PANEL SEAM (HEIGHT = SEAM + 1/8").

1" FLANGE HOOKS INTO THE TRIM HEM; 1-7/8" FLANGE SETS IN BUTYL TAPE ON THE PANEL. TRIM OVER A VENTED ZEE: 8" x 8" MIN. RECOMMENDED.

SOLID (NON-VENTED) VERSION: SHEET 84A. OTHER VENTED HEIGHTS: 1-1/8" SHEET 118A, 1-5/8" SHEET 119A, 2-1/8" SHEET 121A.

STANDARD LENGTH 10'-0".

ITEM NO.	SCALE: DOUBLE SIZE (2:1)	DRAWN BY: ASP	ARCHITECTURAL SHEETMETAL PRODUCTS, INC.
GS24ZCV178	DATE: 10-17-26	CHECKED: _____	1329 Amsterdam Road (Route 5)
	SERIES: 24GA STANDARD	REV: P0	Scotia, New York 12302
	SHEET: 120A (1 OF 1)	ISSUED: PRELIMINARY	Phone 518-381-6144
			www.aspmetals.com

QUICK SNAP 16©
29GA SYSTEM TRIM


ARCHITECTURAL SHEETMETAL PRODUCTS

"The Go-To Guys for Metal"

INSTALLATION DETAIL

GS29ZC118 ZEE CLOSURE - 1-1/8" (STANDARD & VENTED)

PRELIMINARY — FOR REVIEW — NOT FOR FABRICATION

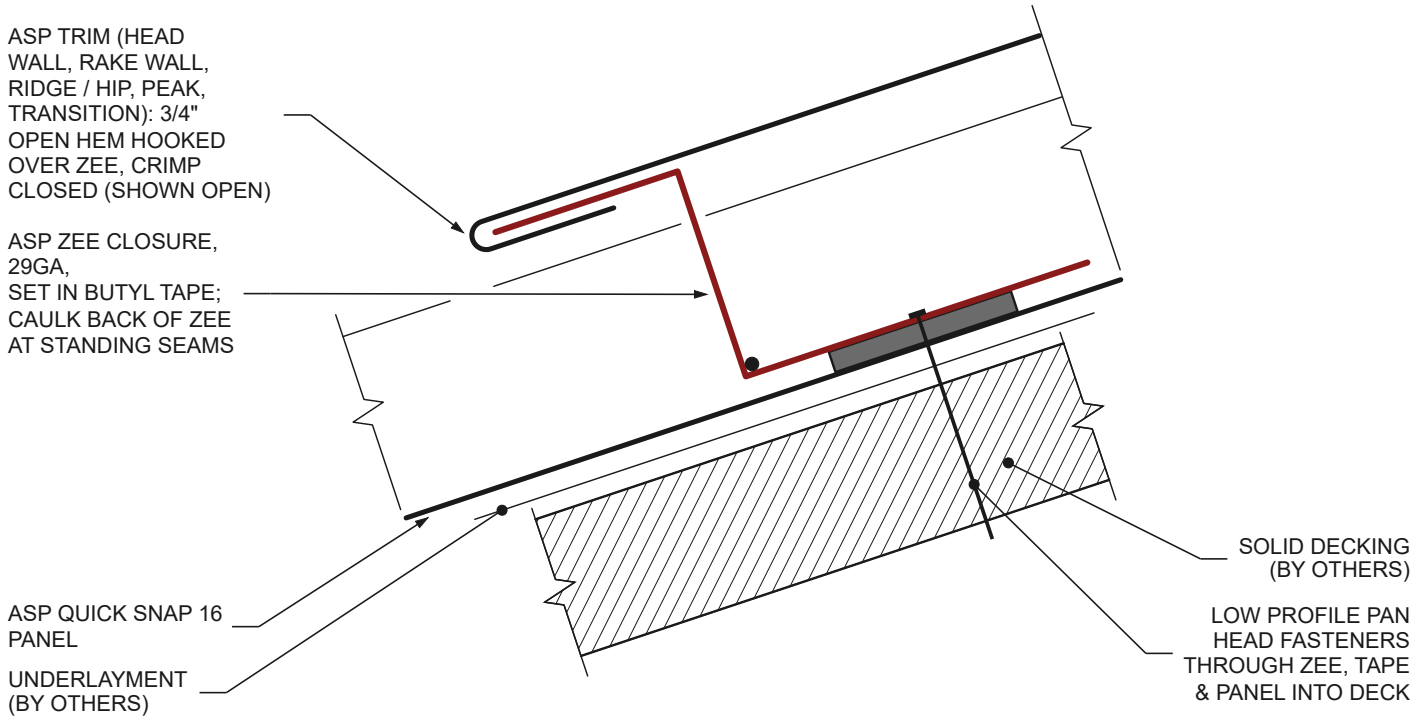

1
08B

ZEE CLOSURE - INSTALLED

SCALE: FULL SIZE

0 2"

QUICK SNAP 16 (29GA) ON 4/12, LAYERS DIAGRAMMATIC. ZEES PER 10': 1 AT HEAD WALL, RAKE WALL, TRANSITION, GAMBREL, PEAK / HPG; 2 AT RIDGE / HIP. FASTENERS: (2) PER PANEL AT QS16 RIDGE / HIP, (3) AT HEAD WALL & 24GA RIDGE, 6" O.C. AT 24GA RAKE WALL. CAULK BEAD IS AT THE SEAMS ONLY. THE TRIM DETAILED ON THIS SHEET IS SHOWN IN RED. COMPONENTS MARKED (BY OTHERS) ARE NOT SUPPLIED BY ASP. TRIM PROFILE: SEE SHEET 08A.

ITEM NO.			
GS29ZC118	SCALE: FULL SIZE DATE: 10-17-26 SERIES: 29GA QUICK SNAP SHEET: 08B (2 OF 2)	DRAWN BY: ASP CHECKED: _____ REV: P0 ISSUED: PRELIMINARY	**ARCHITECTURAL SHEETMETAL PRODUCTS, INC.** 1329 Amsterdam Road (Route 5) Scotia, New York 12302 Phone 518-381-6144 **www.aspmetals.com**