
ARCHITECTURAL SHEETMETAL PRODUCTS

"The Go-To Guys for Metal"

TRIM DETAIL

CONTINUOUS CLEAT (LOCKER STRIP)

PRELIMINARY — FOR REVIEW — NOT FOR FABRICATION

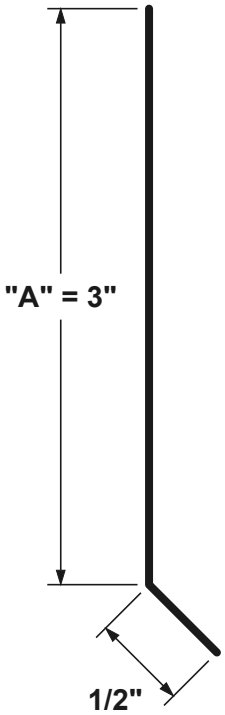

TRIM PROFILE



SCALE: FULL SIZE

24GA GALVALUME® STEEL, SPECTRALUME® 70% PVDF FINISH (TBC) • STRETCHOUT (GIRTH): 3-1/2"
"A" = THE FLAT STRIP FASTENED TO THE BLOCKING OR WALL: 2-1/2" OR 3" (SHOWN 3"). THE 1/2" KICK IS IN ADDITION TO "A": GIRTH = "A" + 1/2".
KICK BENT 45° OUT, AWAY FROM THE WALL. THE TRIM THAT HOOKS IT NEEDS AN OPEN HOOK OR OPEN HEM, NOT A CLOSED HEM.
GAUGE / FINISH TO BE CONFIRMED BY ASP: 24GA PAINTED (SHOWN) OR 22GA GALVANIZED. USED WITH: COPING CAP (SHEET 18A).
2000 CATALOG FAMILY: ASP-2151 TO 2154
STANDARD LENGTH 10'-0". INSTALLED CONDITION: SEE SHEET 13B.

ITEM NO. **TBD**	SCALE: FULL SIZE DATE: 10-17-26 SERIES: 24GA STANDARD SHEET: 13A (1 OF 2)	DRAWN BY: ASP CHECKED: _____ REV: P0 ISSUED: PRELIMINARY	**ARCHITECTURAL SHEETMETAL PRODUCTS, INC.** 1329 Amsterdam Road (Route 5) Scotia, New York 12302 Phone 518-381-6144 **www.aspmetals.com**


ARCHITECTURAL SHEETMETAL PRODUCTS

"The Go-To Guys for Metal"

INSTALLATION DETAIL

CONTINUOUS CLEAT (LOCKER STRIP)

PRELIMINARY — FOR REVIEW — NOT FOR FABRICATION

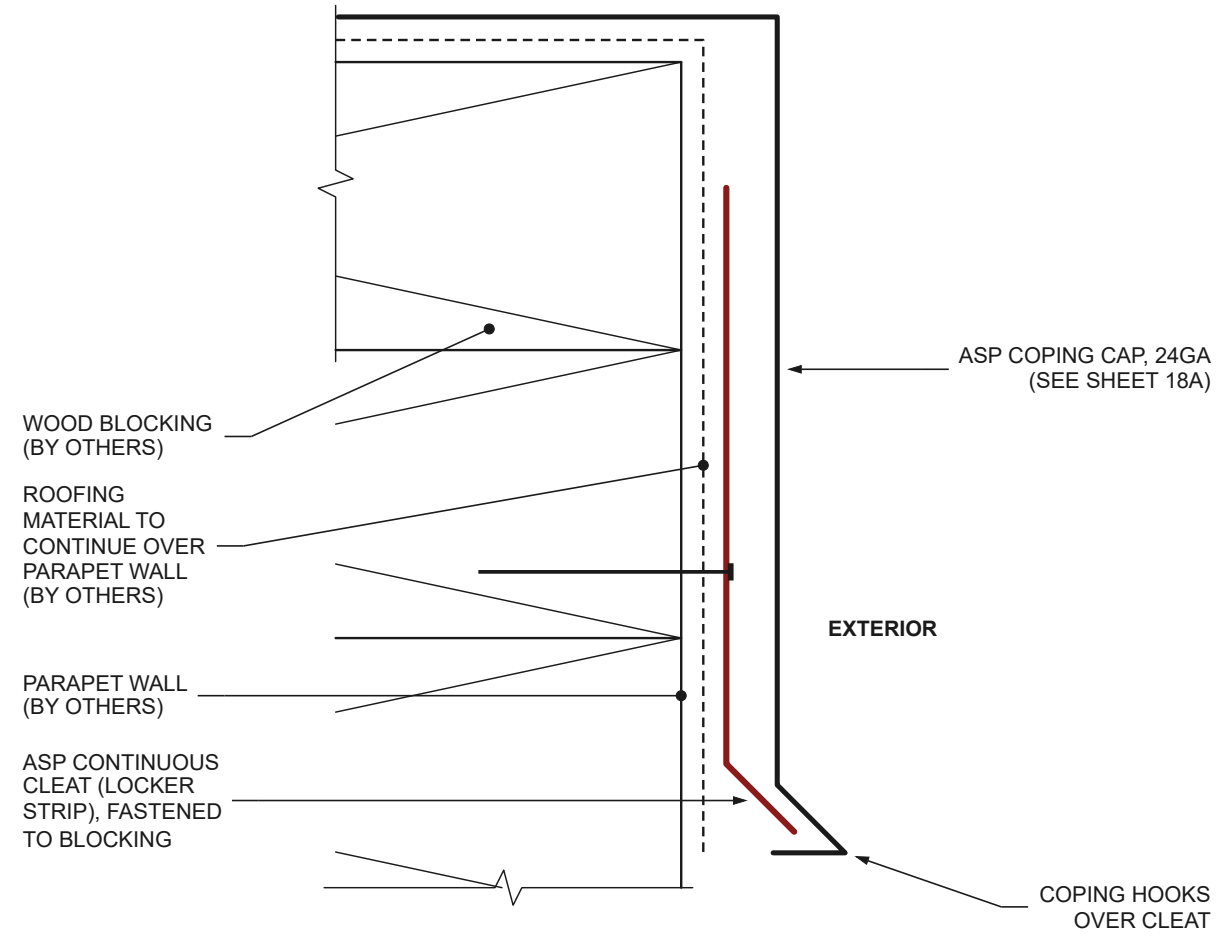

1
13B

CONTINUOUS CLEAT AT COPING - INSTALLED

SCALE: FULL SIZE

0 2"

ENLARGED FROM SHEET 18B: THE EXTERIOR EDGE OF A 24GA COPING CAP. THE SAME CLEAT IS USED ON BOTH SIDES OF THE PARAPET. SET THE CLEAT SO ITS KICK SITS INSIDE THE COPING HOOK. LAYERS ARE DRAWN APART (THEY LIE TIGHT); FASTENER SHOWN SCHEMATICALLY. THE TRIM DETAILED ON THIS SHEET IS SHOWN IN RED. COMPONENTS MARKED (BY OTHERS) ARE NOT SUPPLIED BY ASP. TRIM PROFILE: SEE SHEET 13A.

ITEM NO. **TBD**	SCALE: FULL SIZE DATE: 10-17-26 SERIES: 24GA STANDARD SHEET: 13B (2 OF 2)	DRAWN BY: ASP CHECKED: _____ REV: P0 ISSUED: PRELIMINARY	**ARCHITECTURAL SHEETMETAL PRODUCTS, INC.** 1329 Amsterdam Road (Route 5) Scotia, New York 12302 Phone 518-381-6144 **www.aspmetals.com**