
ARCHITECTURAL SHEETMETAL PRODUCTS

*"The Go-To Guys for Metal"*

# TRIM DETAIL

## GS24RW3525 RAKEWALL FLASHING - 3" x 5-1/4" - 24GA

**PRELIMINARY — FOR REVIEW — NOT FOR FABRICATION**

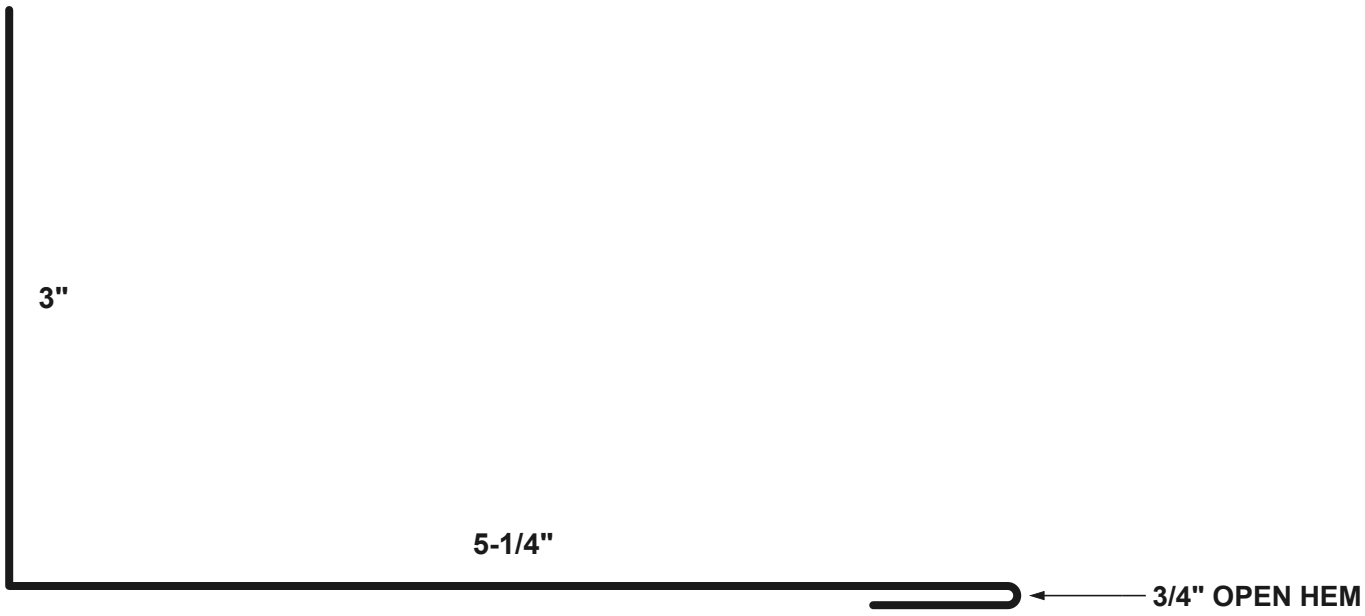


**TRIM PROFILE**

**SCALE: FULL SIZE**

0 2"

24GA GALVALUME® STEEL, SPECTRALUME® 70% PVDF FINISH • STRETCHOUT (GIRTH): 9"

HEM FOLDS UNDER THE ROOF LEG. ROOF LEG RUNS ALONG THE SLOPE - BENT 90° TO THE WALL LEG.

HEADWALL (THE ROOF RUNS INTO THE WALL): SHEETS 01A, 90A-92A.

STANDARD LENGTH 10'-0". 29GA VERSION: SEE SHEET 131A.

| ITEM NO. | SCALE: FULL SIZE | DRAWN BY: ASP | ARCHITECTURAL SHEETMETAL PRODUCTS, INC. |
|---|---|---|---|
| **GS24RW3525** | DATE: 10-20-26 | CHECKED: _____ | 1329 Amsterdam Road (Route 5) |
| | SERIES: 24GA STANDARD | REV: P0 | Scotia, New York 12302 |
| | SHEET: 133A (1 OF 1) | ISSUED: PRELIMINARY | Phone 518-381-6144 |
| | | | **www.aspmetals.com** |

**QUICK SNAP 16©**
**29GA SYSTEM TRIM**


ARCHITECTURAL SHEETMETAL PRODUCTS

*"The Go-To Guys for Metal"*

# INSTALLATION DETAIL

## GS29HW3525 HEADWALL FLASHING

**PRELIMINARY — FOR REVIEW — NOT FOR FABRICATION**

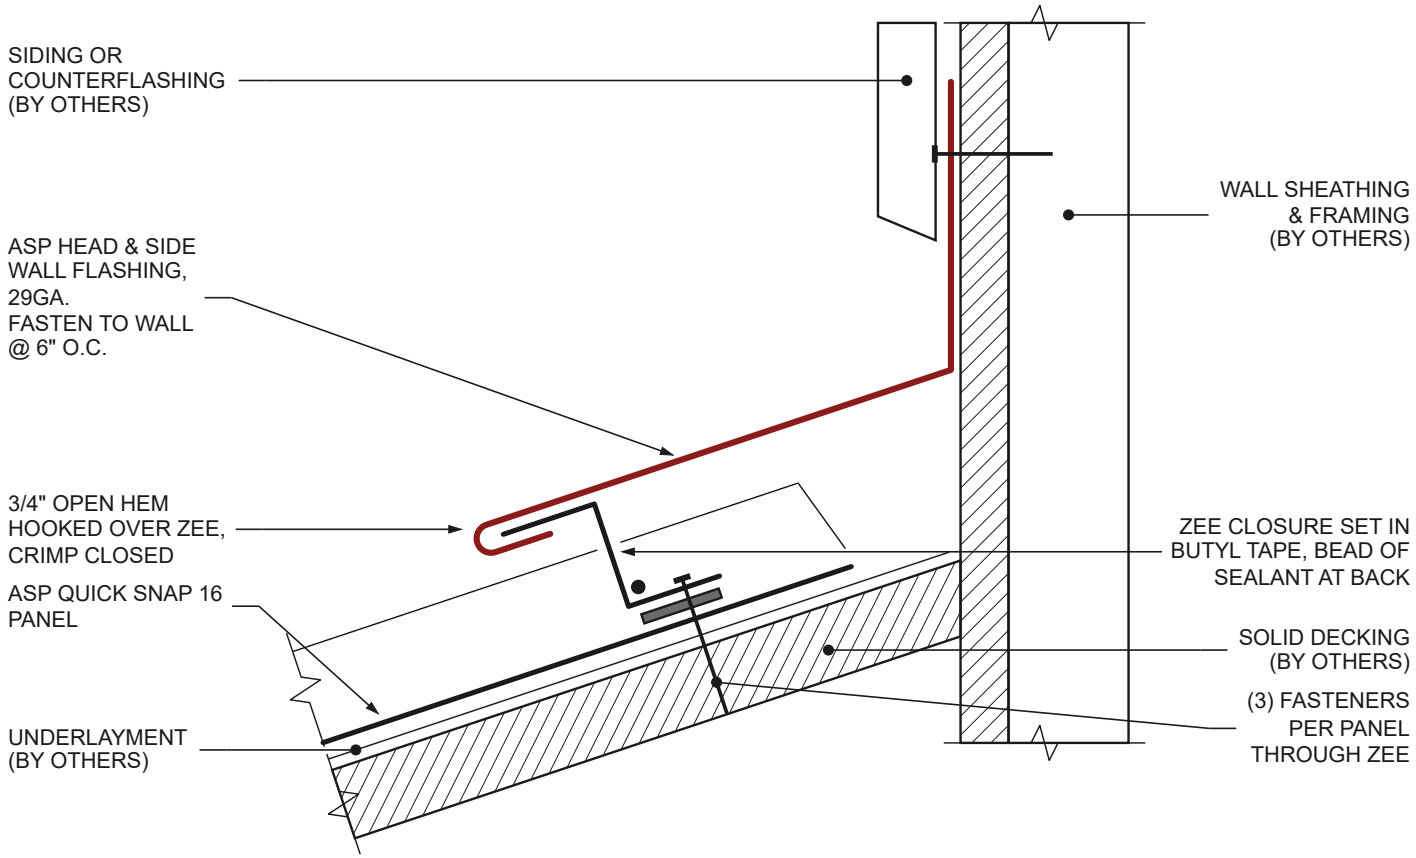


1
01B

### HEADWALL - INSTALLED

SCALE: 6" = 1'-0" (HALF SIZE)

0 3"

SHOWN ON 4/12 PITCH. TRIM BEND FORMED TO SUIT THE ROOF PITCH.

THE TRIM DETAILED ON THIS SHEET IS SHOWN IN RED. COMPONENTS MARKED (BY OTHERS) ARE NOT SUPPLIED BY ASP. TRIM PROFILE: SEE SHEET 01A.

| | | | |
|---|---|---|---|
| ITEM NO.<br>**GS29HW3525** | SCALE: 6" = 1'-0" (HALF SIZE)<br>DATE: 10-20-26<br>SERIES: 29GA QUICK SNAP<br>SHEET: 01B (2 OF 2) | DRAWN BY: ASP<br>CHECKED: _____<br>REV: P0<br>ISSUED: PRELIMINARY | **ARCHITECTURAL SHEETMETAL PRODUCTS, INC.**<br>1329 Amsterdam Road (Route 5)<br>Scotia, New York 12302<br>Phone 518-381-6144<br>**www.aspmetals.com** |