QUICK SNAP 16©
29GA SYSTEM TRIM


ARCHITECTURAL SHEETMETAL PRODUCTS

"The Go-To Guys for Metal"

TRIM DETAIL

GS29BPC1600 BACK PAN - CHIMNEY 6" x 16"

PRELIMINARY — FOR REVIEW — NOT FOR FABRICATION

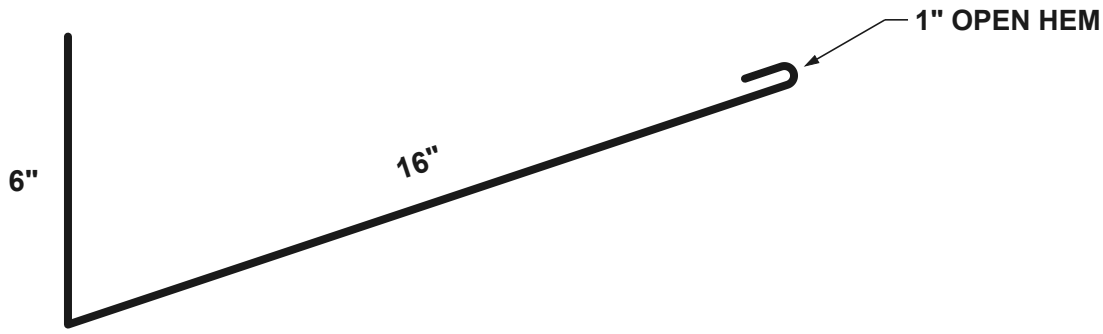

TRIM PROFILE



29GA GALVALUME® STEEL, SPECTRALUME® 70% PVDF FINISH • STRETCHOUT (GIRTH): 23"
UP-SLOPE SIDE OF A CHIMNEY - REPLACES THE FIELD-FORMED CRICKET.
THE CHIMNEY IS PLUMB: BEND FORMED TO THE ROOF PITCH (SHOWN 4/12) - SPECIFY PITCH WHEN ORDERING.
ROOF LEG RUNS UP THE SLOPE UNDER THE PANELS; 1" OPEN HEM FOLDS OVER, ON TOP. CHIMNEY KITS: SHEET 139A.
SKYLIGHT BACK PAN (BENT EXACTLY 90°): SHEETS 137A-138A.
STANDARD LENGTH 10'-0". 24GA VERSION: SEE SHEET 136A.

ITEM NO.			
GS29BPC1600	SCALE: 3" = 1'-0" DATE: 10-20-26 SERIES: 29GA QUICK SNAP SHEET: 135A (1 OF 1)	DRAWN BY: ASP CHECKED: _____ REV: P0 ISSUED: PRELIMINARY	**ARCHITECTURAL SHEETMETAL PRODUCTS, INC.** 1329 Amsterdam Road (Route 5) Scotia, New York 12302 Phone 518-381-6144 **www.aspmetals.com**


ARCHITECTURAL SHEETMETAL PRODUCTS

"The Go-To Guys for Metal"

INSTALLATION DETAIL

CHIMNEY FLASHING - QS16 (SIDEWALL, HEADWALL, CRICKET)

PRELIMINARY — FOR REVIEW — NOT FOR FABRICATION

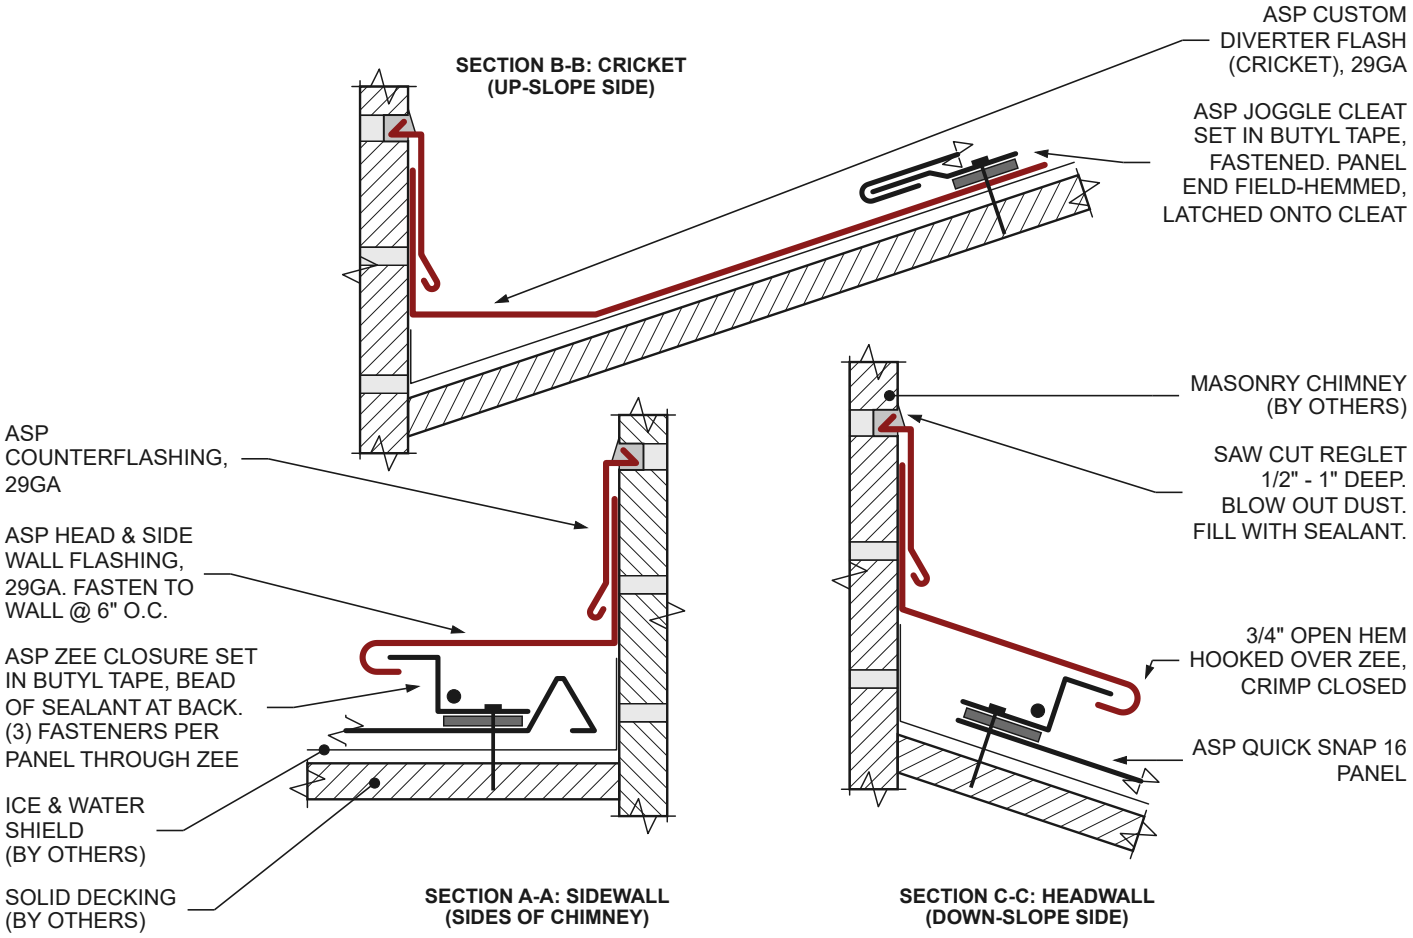

1
55A

CHIMNEY FLASHING - SECTIONS A-A, B-B, C-C

SCALE: 3" = 1'-0"

0 6"

SHOWN ON 4/12 PITCH. CALLOUTS TYPICAL FOR ALL SECTIONS. CRICKET FIELD-FORMED FROM FLAT SHEET, FASTENED TO WALL @ 6" O.C. PANEL END 6" MIN. FROM THE CRICKET BEND. ASP FLASHINGS: 29GA GALVALUME® STEEL, SPECTRALUME® 70% PVDF FINISH. THE TRIM DETAILED ON THIS SHEET IS SHOWN IN RED. COMPONENTS MARKED (BY OTHERS) ARE NOT SUPPLIED BY ASP.

ITEM NO.	SCALE: 3" = 1'-0"	DRAWN BY: ASP	ARCHITECTURAL SHEETMETAL PRODUCTS, INC.
TBD	DATE: 10-17-26	CHECKED: _____	1329 Amsterdam Road (Route 5)
	SERIES: INSTALLATION DETAIL	REV: P0	Scotia, New York 12302
	SHEET: 55A (1 OF 1)	ISSUED: PRELIMINARY	Phone 518-381-6144
			www.aspmetals.com