QUICK SNAP 16©
29GA SYSTEM TRIM


ARCHITECTURAL SHEETMETAL PRODUCTS

"The Go-To Guys for Metal"

TRIM DETAIL

GS29BPS1600 BACK PAN - SKYLIGHT 6" x 16"

PRELIMINARY — FOR REVIEW — NOT FOR FABRICATION

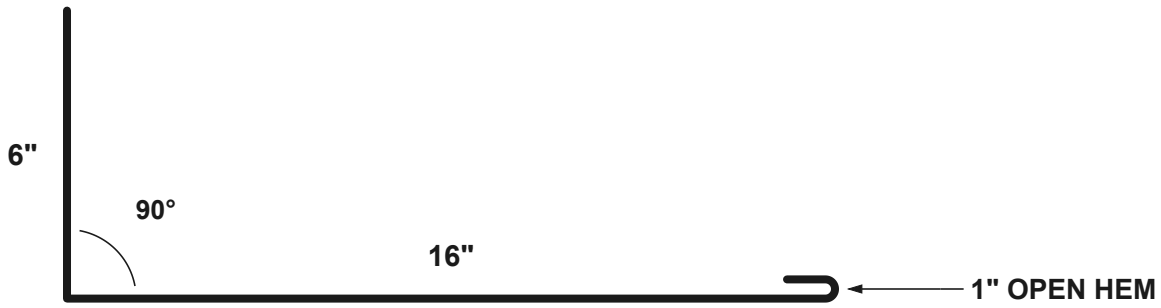

TRIM PROFILE



29GA GALVALUME® STEEL, SPECTRALUME® 70% PVDF FINISH • STRETCHOUT (GIRTH): 23"
UP-SLOPE SIDE OF A CURB-MOUNTED SKYLIGHT - REPLACES THE FIELD-FORMED CRICKET.
BENT EXACTLY 90° - THE CURB IS SQUARE TO THE ROOF. REQUIRES A CURB - NOT FOR DECK-MOUNTED SKYLIGHTS.
ROOF LEG RUNS UP THE SLOPE UNDER THE PANELS; 1" OPEN HEM FOLDS OVER, ON TOP. SKYLIGHT KITS: SHEET 140A.
CHIMNEY BACK PAN (BENT TO PITCH): SHEETS 135A-136A.
STANDARD LENGTH 10'-0". 24GA VERSION: SEE SHEET 138A.

ITEM NO.			
GS29BPS1600	SCALE: 3" = 1'-0" DATE: 10-20-26 SERIES: 29GA QUICK SNAP SHEET: 137A (1 OF 1)	DRAWN BY: ASP CHECKED: _____ REV: P0 ISSUED: PRELIMINARY	**ARCHITECTURAL SHEETMETAL PRODUCTS, INC.** 1329 Amsterdam Road (Route 5) Scotia, New York 12302 Phone 518-381-6144 **www.aspmetals.com**


ARCHITECTURAL SHEETMETAL PRODUCTS

"The Go-To Guys for Metal"

INSTALLATION DETAIL

SKYLIGHT FLASHING - QS16 (SECTIONS A-A, B-B, C-C)

PRELIMINARY — FOR REVIEW — NOT FOR FABRICATION

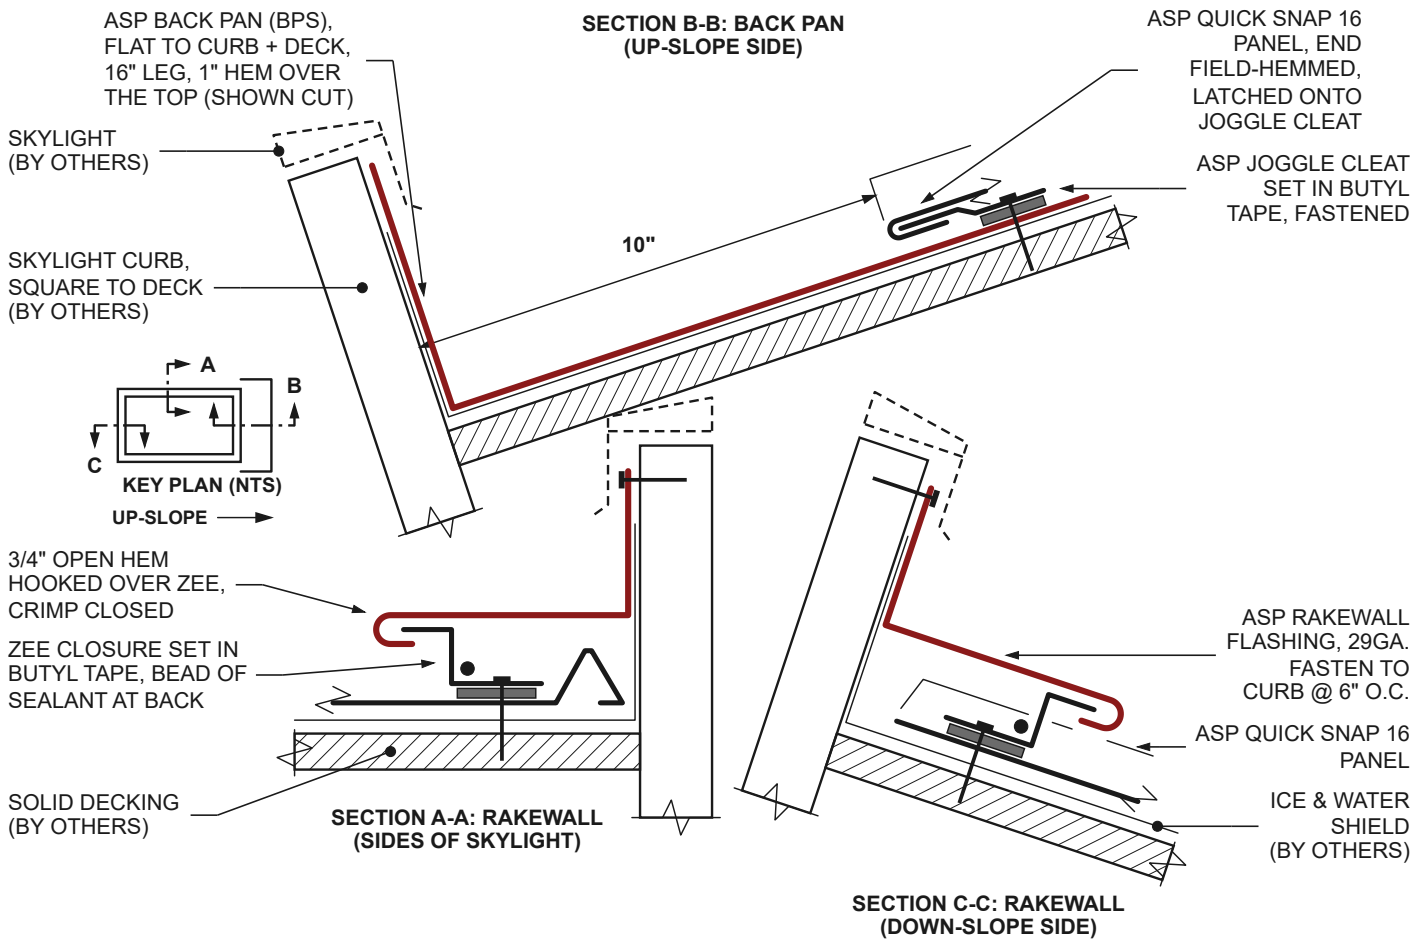

1
56A

SKYLIGHT FLASHING - SECTIONS A-A, B-B, C-C

SCALE: 3" = 1'-0"

0 6"

SHOWN ON 4/12 PITCH. CALLOUTS ARE TYPICAL FOR ALL THREE SECTIONS. BACK PAN FLAT AGAINST THE CURB AND THE DECK; JOGGLE CLEAT 10" UP FROM THE CURB.
29GA GALVALUME® STEEL, SPECTRALUME® 70% PVDF FINISH. BACK PAN, ZEE CLOSURE, JOGGLE CLEAT AND QS16 PANELS (BLACK) ALSO SUPPLIED BY ASP.
THE TRIM DETAILED ON THIS SHEET IS SHOWN IN RED. COMPONENTS MARKED (BY OTHERS) ARE NOT SUPPLIED BY ASP.

ITEM NO. **TBD**	SCALE: 3" = 1'-0" DATE: 10-20-26 SERIES: INSTALLATION DETAIL SHEET: 56A (1 OF 1)	DRAWN BY: ASP CHECKED: _____ REV: P0 ISSUED: PRELIMINARY	**ARCHITECTURAL SHEETMETAL PRODUCTS, INC.** 1329 Amsterdam Road (Route 5) Scotia, New York 12302 Phone 518-381-6144 **www.aspmetals.com**