
ARCHITECTURAL SHEETMETAL PRODUCTS

"The Go-To Guys for Metal"


TRIM DETAIL

GS24IC525 INSIDE CORNER

PRELIMINARY — FOR REVIEW — NOT FOR FABRICATION

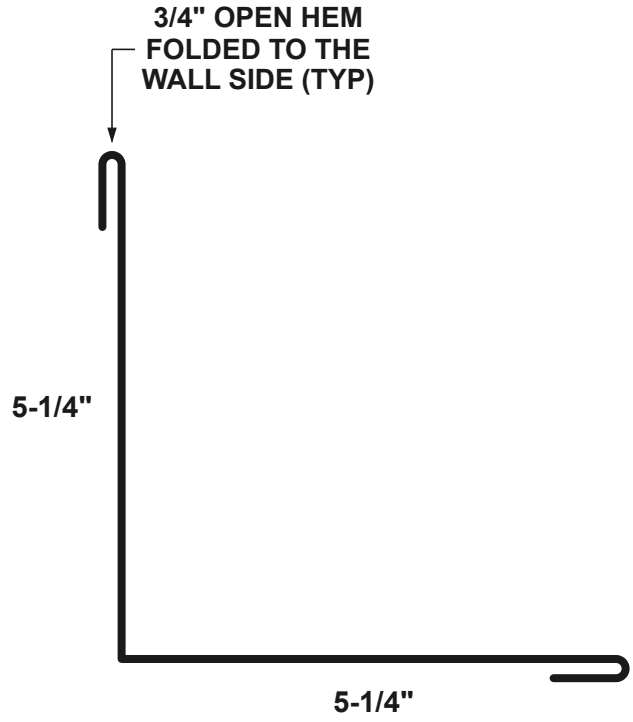

TRIM PROFILE

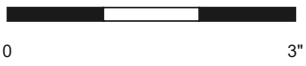

SCALE: 6" = 1'-0" (HALF SIZE)

24GA GALVALUME® STEEL, SPECTRALUME® 70% PVDF FINISH • STRETCHOUT (GIRTH): 12"

5-1/4" x 5-1/4", SQUARE (90°) CORNER. COLOR SIDE ON THE INSIDE OF THE ANGLE. ALSO AVAILABLE 6" x 6".

BOTH HEMS FOLD TO THE WALL SIDE (AWAY FROM THE COLOR) AND HOOK OVER ASP ZEE CLOSURES, CRIMPED CLOSED (SEE SHEET 16B).

FORMER PART NO.: ASP-2301

STANDARD LENGTH 10'-0". INSTALLED CONDITION: SEE SHEET 16B.

ITEM NO.	SCALE: 6" = 1'-0" (HALF SIZE)	DRAWN BY: ASP	ARCHITECTURAL SHEETMETAL PRODUCTS, INC.
GS24IC525	DATE: 10-17-26	CHECKED: _____	1329 Amsterdam Road (Route 5)
	SERIES: 24GA STANDARD	REV: P0	Scotia, New York 12302
	SHEET: 16A (1 OF 2)	ISSUED: PRELIMINARY	Phone 518-381-6144
			www.aspmetals.com


ARCHITECTURAL SHEETMETAL PRODUCTS

"The Go-To Guys for Metal"

INSTALLATION DETAIL

GS24IC525 INSIDE CORNER

PRELIMINARY — FOR REVIEW — NOT FOR FABRICATION

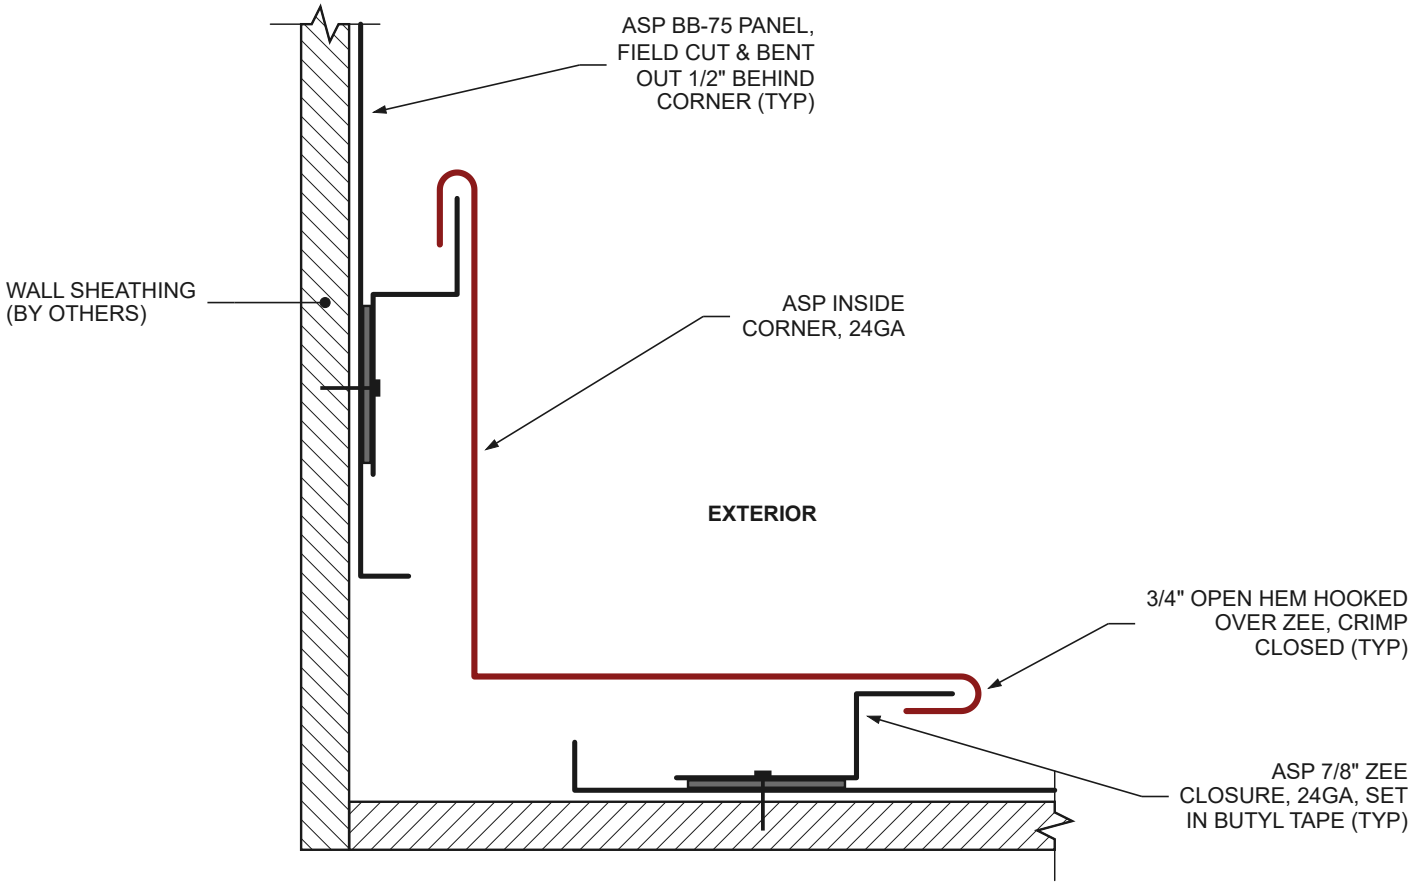

1 / 16B **INSIDE CORNER - PLAN SECTION**

SCALE: 6" = 1'-0" (HALF SIZE)

0 3"

PLAN SECTION AT AN INSIDE WALL CORNER (EXTERIOR AT TOP RIGHT). ASP SYSTEM: CORNER HOOKED OVER ASP ZEE CLOSURES. PANEL, ZEE AND SHEATHING SIZES SCHEMATIC.
RED = THE INSIDE CORNER ONLY. ZEE CLOSURES (ASP) DRAWN BLACK FOR CLARITY. BB-75 PANEL TAKES THE 7/8" ZEE.
PANCAKE HEAD SCREWS @ 18" O.C. THROUGH ZEE, TAPE & PANEL - ALL SCREWS HIDDEN UNDER THE CORNER.
THE TRIM DETAILED ON THIS SHEET IS SHOWN IN RED. COMPONENTS MARKED (BY OTHERS) ARE NOT SUPPLIED BY ASP. TRIM PROFILE: SEE SHEET 16A.

ITEM NO. **GS24IC525**	SCALE: 6" = 1'-0" (HALF SIZE) DATE: 10-17-26 SERIES: 24GA STANDARD SHEET: 16B (2 OF 2)	DRAWN BY: ASP CHECKED: _____ REV: P0 ISSUED: PRELIMINARY	**ARCHITECTURAL SHEETMETAL PRODUCTS, INC.** 1329 Amsterdam Road (Route 5) Scotia, New York 12302 Phone 518-381-6144 **www.aspmetals.com**