
ARCHITECTURAL SHEETMETAL PRODUCTS

"The Go-To Guys for Metal"

TRIM DETAIL

COPING CAP

PRELIMINARY — FOR REVIEW — NOT FOR FABRICATION

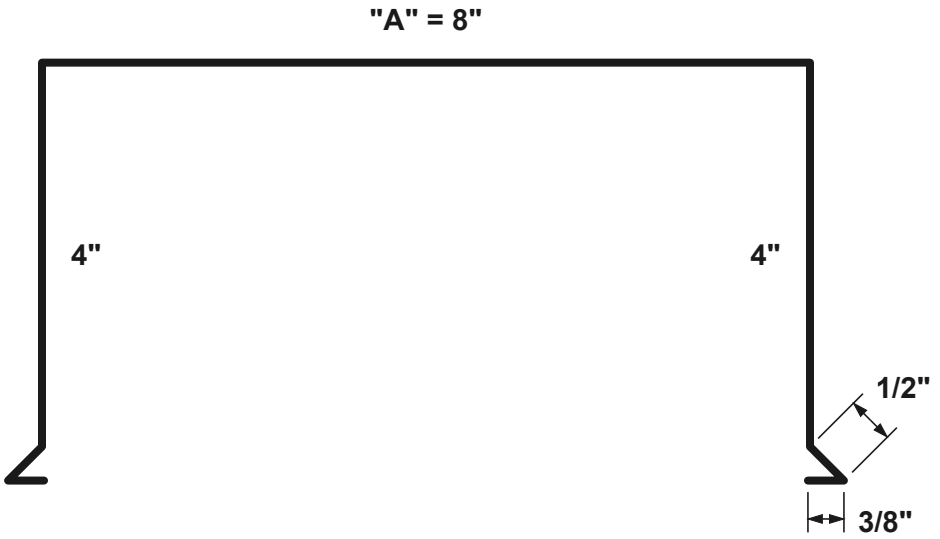

TRIM PROFILE

SCALE: 6" = 1'-0" (HALF SIZE)

0 3"

24GA GALVALUME® STEEL, SPECTRALUME® 70% PVDF FINISH • STRETCHOUT (GIRTH): 17-3/4"
"A" = OUTSIDE WIDTH OF THE CAP, SIZED TO THE PARAPET PER JOB. STANDARD "A" = 4", 6", 8", 10", 12" (GIRTH = "A" + 9-3/4"). SHOWN 8".
BOTH DRIP EDGES: 1/2" KICK AT 45° + 3/8" RETURN LYING LEVEL - OPEN HOOK FOR CONTINUOUS LOCKERS (CLOSED HEMS ON REQUEST).
CONCEALED COVER PLATE UNDER EACH JOINT, SET IN SEALANT TAPE.
2000 CATALOG FAMILY: ASP-2421 TO 2425
STANDARD LENGTH 10'-0". INSTALLED CONDITION: SEE SHEET 18B.

ITEM NO.	SCALE: 6" = 1'-0" (HALF SIZE)	DRAWN BY: ASP	ARCHITECTURAL SHEETMETAL PRODUCTS, INC.
TBD	DATE: 10-17-26	CHECKED: _____	1329 Amsterdam Road (Route 5)
	SERIES: 24GA STANDARD	REV: P0	Scotia, New York 12302
	SHEET: 18A (1 OF 2)	ISSUED: PRELIMINARY	Phone 518-381-6144
			www.aspmetals.com


ARCHITECTURAL SHEETMETAL PRODUCTS

"The Go-To Guys for Metal"

INSTALLATION DETAIL

COPING CAP

PRELIMINARY — FOR REVIEW — NOT FOR FABRICATION

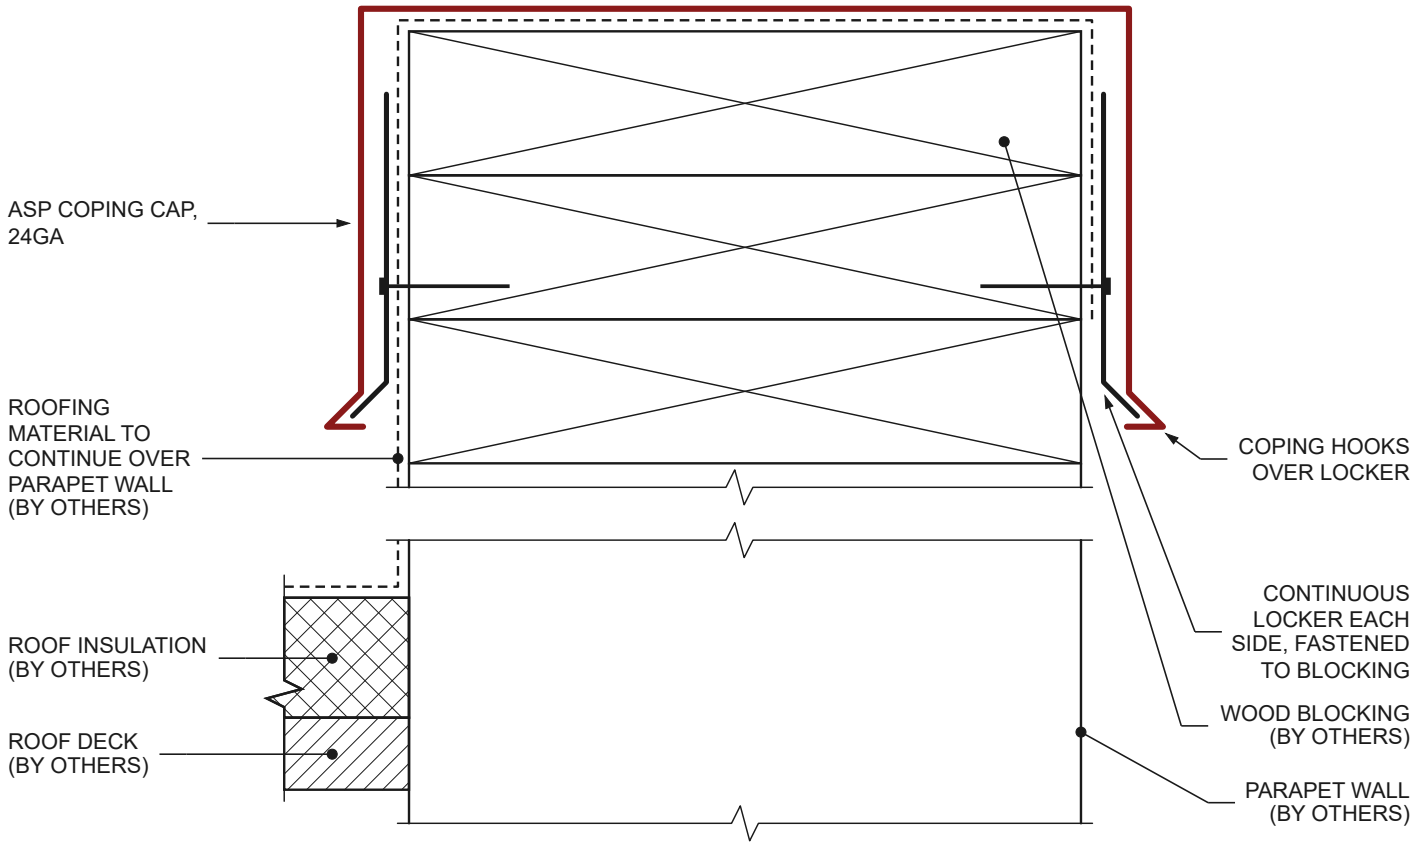

1
18B

COPING CAP - INSTALLED

SCALE: 6" = 1'-0" (HALF SIZE)

0 3"

SHOWN 8" WIDE - WIDTH "A" TO SUIT THE PARAPET. PARAPET HEIGHT AND ROOF BUILD-UP VARY.
CONCEALED COVER PLATE UNDER EACH JOINT, SET IN SEALANT TAPE.
THE TRIM DETAILED ON THIS SHEET IS SHOWN IN RED. COMPONENTS MARKED (BY OTHERS) ARE NOT SUPPLIED BY ASP. TRIM PROFILE: SEE SHEET 18A.

ITEM NO. **TBD**	SCALE: 6" = 1'-0" (HALF SIZE) DATE: 10-17-26 SERIES: 24GA STANDARD SHEET: 18B (2 OF 2)	DRAWN BY: ASP CHECKED: _____ REV: P0 ISSUED: PRELIMINARY	**ARCHITECTURAL SHEETMETAL PRODUCTS, INC.** 1329 Amsterdam Road (Route 5) Scotia, New York 12302 Phone 518-381-6144 **www.aspmetals.com**