
ARCHITECTURAL SHEETMETAL PRODUCTS

"The Go-To Guys for Metal"

TRIM DETAIL

CRIMPED VALLEY

PRELIMINARY — FOR REVIEW — NOT FOR FABRICATION

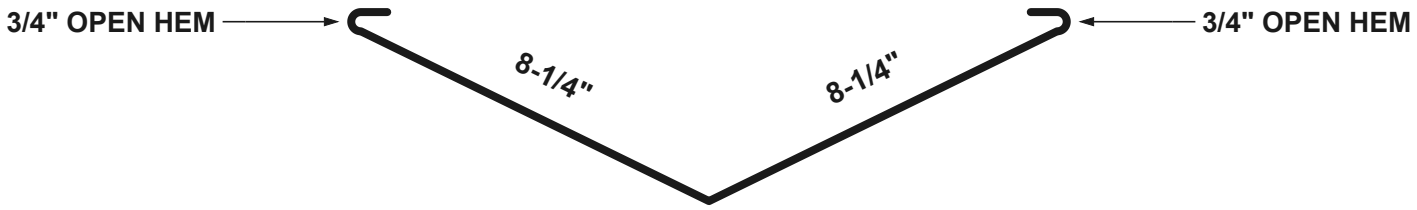

TRIM PROFILE

SCALE: 3" = 1'-0"

0 6"

29GA GALVALUME® STEEL, SPECTRALUME® 70% PVDF FINISH • STRETCHOUT (GIRTH): 18"
EACH EDGE FOLDS OVER ONTO THE WEATHER (FINISH) SIDE, RETURN POINTING TO THE VALLEY CENTER.
CENTER BEND FORMED TO SUIT THE ROOF PITCHES; LEG ANGLE SHOWN IS NOMINAL. SPECIFY BOTH ROOF PITCHES WHEN ORDERING.
ALSO IN 24GA GALVALUME® STEEL: 11" x 11", 1" EDGE RETURNS, 24" STRETCHOUT. BACK WITH ICE & WATER SHIELD OR BACKER VALLEY.
FORMER PART NO.: QS16 CV1
STANDARD LENGTH 10'-0". INSTALLED CONDITION: SEE SHEET 20B.

ITEM NO. **TBD**	SCALE: 3" = 1'-0" DATE: 10-17-26 SERIES: 29GA QS & 24GA STD SHEET: 20A (1 OF 2)	DRAWN BY: ASP CHECKED: _____ REV: P0 ISSUED: PRELIMINARY	**ARCHITECTURAL SHEETMETAL PRODUCTS, INC.** 1329 Amsterdam Road (Route 5) Scotia, New York 12302 Phone 518-381-6144 **www.aspmetals.com**


ARCHITECTURAL SHEETMETAL PRODUCTS

"The Go-To Guys for Metal"

INSTALLATION DETAIL

CRIMPED VALLEY

PRELIMINARY — FOR REVIEW — NOT FOR FABRICATION

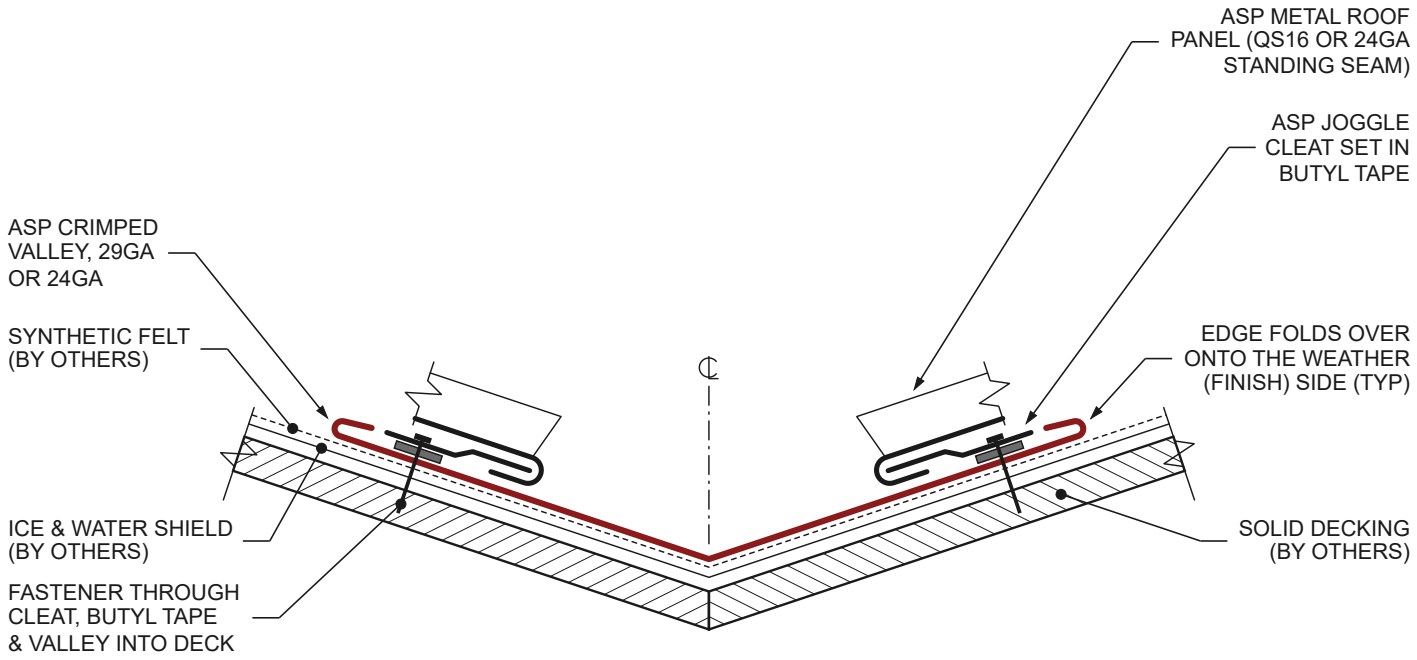

1
20B

CRIMPED VALLEY - INSTALLED

SCALE: 3" = 1'-0"

0 6"

SHOWN ON 6/12 x 6/12 (143° VALLEY) WITH QS16 PANELS; 24GA INSTALLS THE SAME WAY. BUTYL TAPE & SCREWS SOLD SEPARATELY BY ASP. CLEATS 4" MIN. FROM VALLEY CENTER; PANEL ENDS FIELD-HEMMED 1" ONTO THEM. FIRST PANEL FASTENER (NOT SHOWN) 6" MIN. FROM END. THE TRIM DETAILED ON THIS SHEET IS SHOWN IN RED. COMPONENTS MARKED (BY OTHERS) ARE NOT SUPPLIED BY ASP. TRIM PROFILE: SEE SHEET 20A.

ITEM NO.			
TBD	SCALE: 3" = 1'-0" DATE: 10-17-26 SERIES: 29GA QS & 24GA STD SHEET: 20B (2 OF 2)	DRAWN BY: ASP CHECKED: _____ REV: P0 ISSUED: PRELIMINARY	**ARCHITECTURAL SHEETMETAL PRODUCTS, INC.** 1329 Amsterdam Road (Route 5) Scotia, New York 12302 Phone 518-381-6144 **www.aspmetals.com**