
ARCHITECTURAL SHEETMETAL PRODUCTS

"The Go-To Guys for Metal"

TRIM DETAIL

SILL TO SOFFIT

PRELIMINARY — FOR REVIEW — NOT FOR FABRICATION

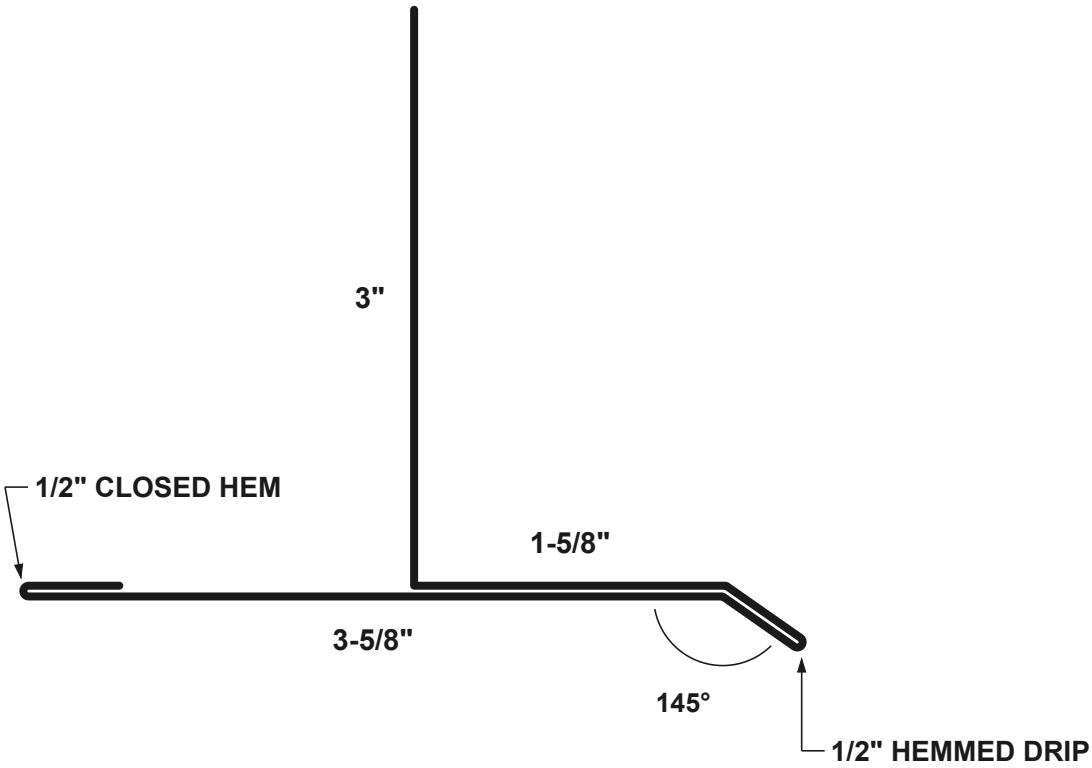

TRIM PROFILE

SCALE: FULL SIZE

0 2"

24GA GALVALUME® STEEL, SPECTRALUME® 70% PVDF FINISH • STRETCHOUT (GIRTH): 9-3/4"

DOUBLE-THICKNESS SILL: DRIP HEM FOLDS UNDER, SOFFIT LEG RUNS BACK PAST THE UPSTAND.

OTHER SIZES (STRETCHOUT): 2-1/4" SILL & 4-1/4" SOFFIT LEG (11"); 5" UPSTAND (11-3/4"); BOTH (13").

2000 CATALOG FAMILY: ASP-2222 TO 2223, ASP-2225 TO 2226

STANDARD LENGTH 10'-0". INSTALLED CONDITION: SEE SHEET 27B.

ITEM NO.	SCALE: FULL SIZE	DRAWN BY: ASP	ARCHITECTURAL SHEETMETAL PRODUCTS, INC.
TBD	DATE: 10-17-26	CHECKED: _____	1329 Amsterdam Road (Route 5)
	SERIES: 24GA STANDARD	REV: P0	Scotia, New York 12302
	SHEET: 27A (1 OF 2)	ISSUED: PRELIMINARY	Phone 518-381-6144
			www.aspmetals.com


ARCHITECTURAL SHEETMETAL PRODUCTS

"The Go-To Guys for Metal"

INSTALLATION DETAIL

SILL TO SOFFIT

PRELIMINARY — FOR REVIEW — NOT FOR FABRICATION

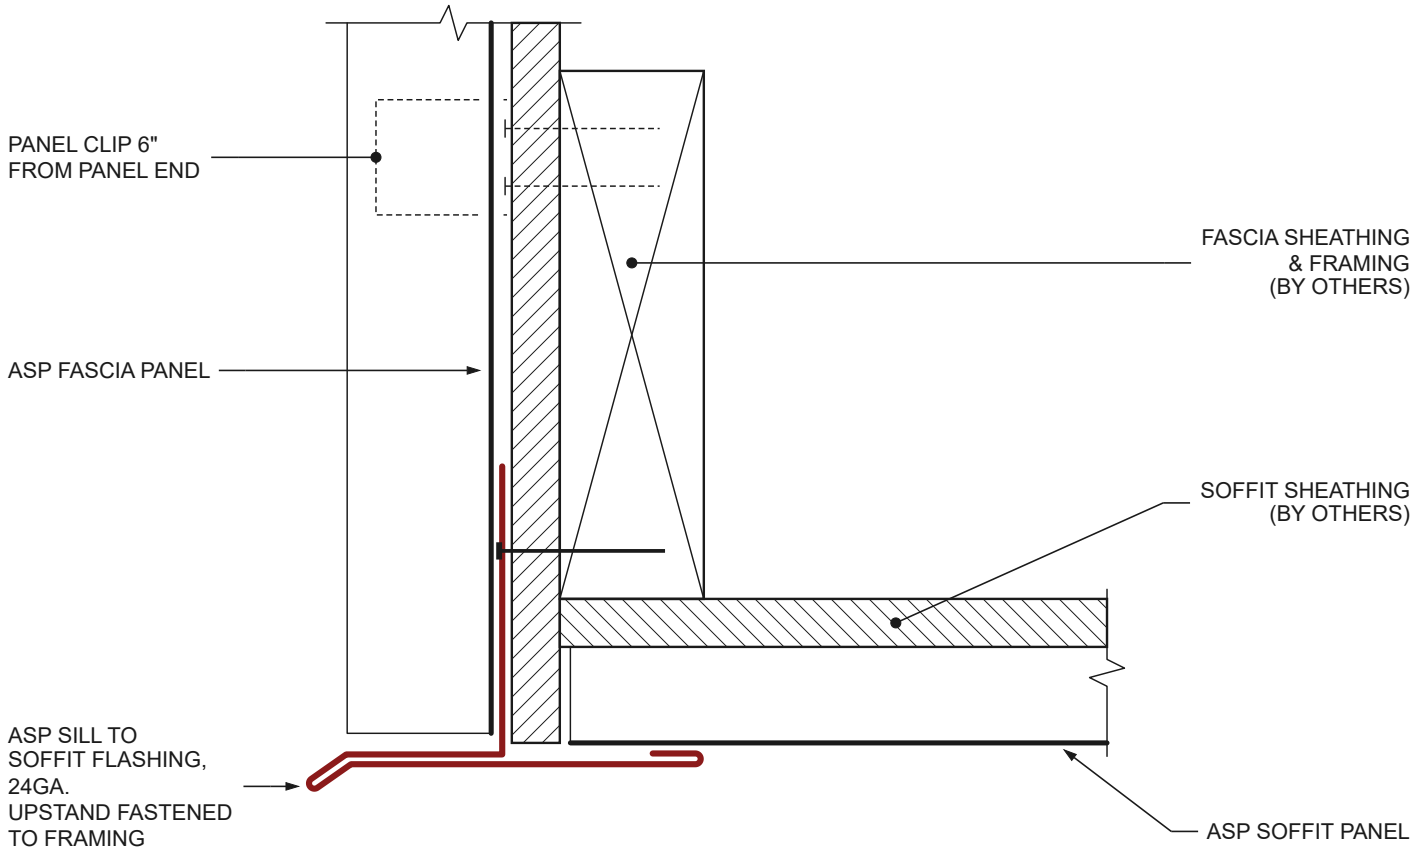

1
27B

SILL TO SOFFIT - INSTALLED

SCALE: 6" = 1'-0" (HALF SIZE)

0 3"

SOFFIT PANEL HELD BY ITS OWN FASTENERS. THE TRIM IS FASTENED AT THE UPSTAND ONLY - NO FASTENER THROUGH THE HEM.
FASCIA PANEL SHOWN AS ASP SL-150, SOFFIT PANEL AS ASP SP-300. FASTENER SPACING TBC.
THE TRIM DETAILED ON THIS SHEET IS SHOWN IN RED. COMPONENTS MARKED (BY OTHERS) ARE NOT SUPPLIED BY ASP. TRIM PROFILE: SEE SHEET 27A.

ITEM NO. **TBD**	SCALE: 6" = 1'-0" (HALF SIZE) DATE: 10-17-26 SERIES: 24GA STANDARD SHEET: 27B (2 OF 2)	DRAWN BY: ASP CHECKED: _____ REV: P0 ISSUED: PRELIMINARY	**ARCHITECTURAL SHEETMETAL PRODUCTS, INC.** 1329 Amsterdam Road (Route 5) Scotia, New York 12302 Phone 518-381-6144 **www.aspmetals.com**