ARCHITECTURAL SHEETMETAL PRODUCTS


"The Go-To Guys for Metal"

TRIM DETAIL

GS24FCx150 FASCIA COVER

PRELIMINARY — FOR REVIEW — NOT FOR FABRICATION

SIZE	X	STRETCHOUT	ITEM NO.
A	3-1/2"	5-1/2"	GS24FCA150
B	5-1/2"	7-1/2"	GS24FCB150
C	7-1/2"	9-1/2"	GS24FCC150
D	9-1/2"	11-1/2"	GS24FCD150
E	11-1/2"	13-1/2"	GS24FCE150

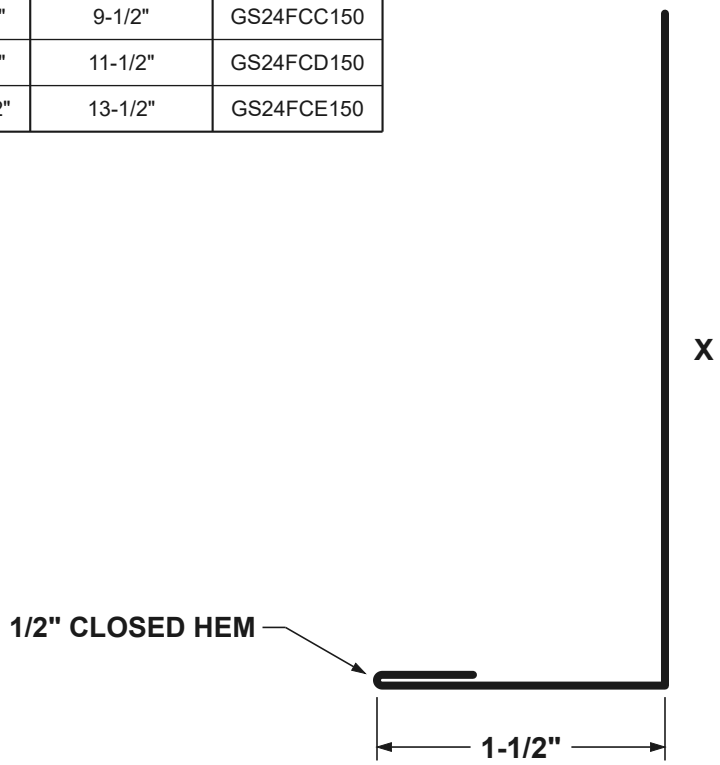

TRIM PROFILE

SCALE: FULL SIZE

0 2"

24GA GALVALUME® STEEL, SPECTRALUME® 70% PVDF FINISH • STRETCHOUT (GIRTH): 5-1/2" AT X = 3-1/2" (STRETCHOUT = X + 2")

FACE "X": 3-1/2", 5-1/2", 7-1/2", 9-1/2" OR 11-1/2" - SEE TABLE. SHOWN 3-1/2". ORDER BY ITEM NO. (SIZE LETTER IN PLACE OF THE x).

TOP EDGE TUCKED UP BEHIND THE EAVE EDGE FACE. RETURN UNDER THE FASCIA BOARD, 1/2" CLOSED HEM FOLDED UP.

FORMER PART NO.: ASP-2321 TO 2324

STANDARD LENGTH 10'-0". 29GA VERSION: SEE SHEET 100A. INSTALLED CONDITION: SEE SHEET 29B.

ITEM NO.			
GS24FCx150	SCALE: FULL SIZE DATE: 10-17-26 SERIES: 24GA STANDARD SHEET: 29A (1 OF 2)	DRAWN BY: ASP CHECKED: _____ REV: P0 ISSUED: PRELIMINARY	**ARCHITECTURAL SHEETMETAL PRODUCTS, INC.** 1329 Amsterdam Road (Route 5) Scotia, New York 12302 Phone 518-381-6144 **www.aspmetals.com**


ARCHITECTURAL SHEETMETAL PRODUCTS

"The Go-To Guys for Metal"

INSTALLATION DETAIL

GS24FCx150 FASCIA COVER

PRELIMINARY — FOR REVIEW — NOT FOR FABRICATION

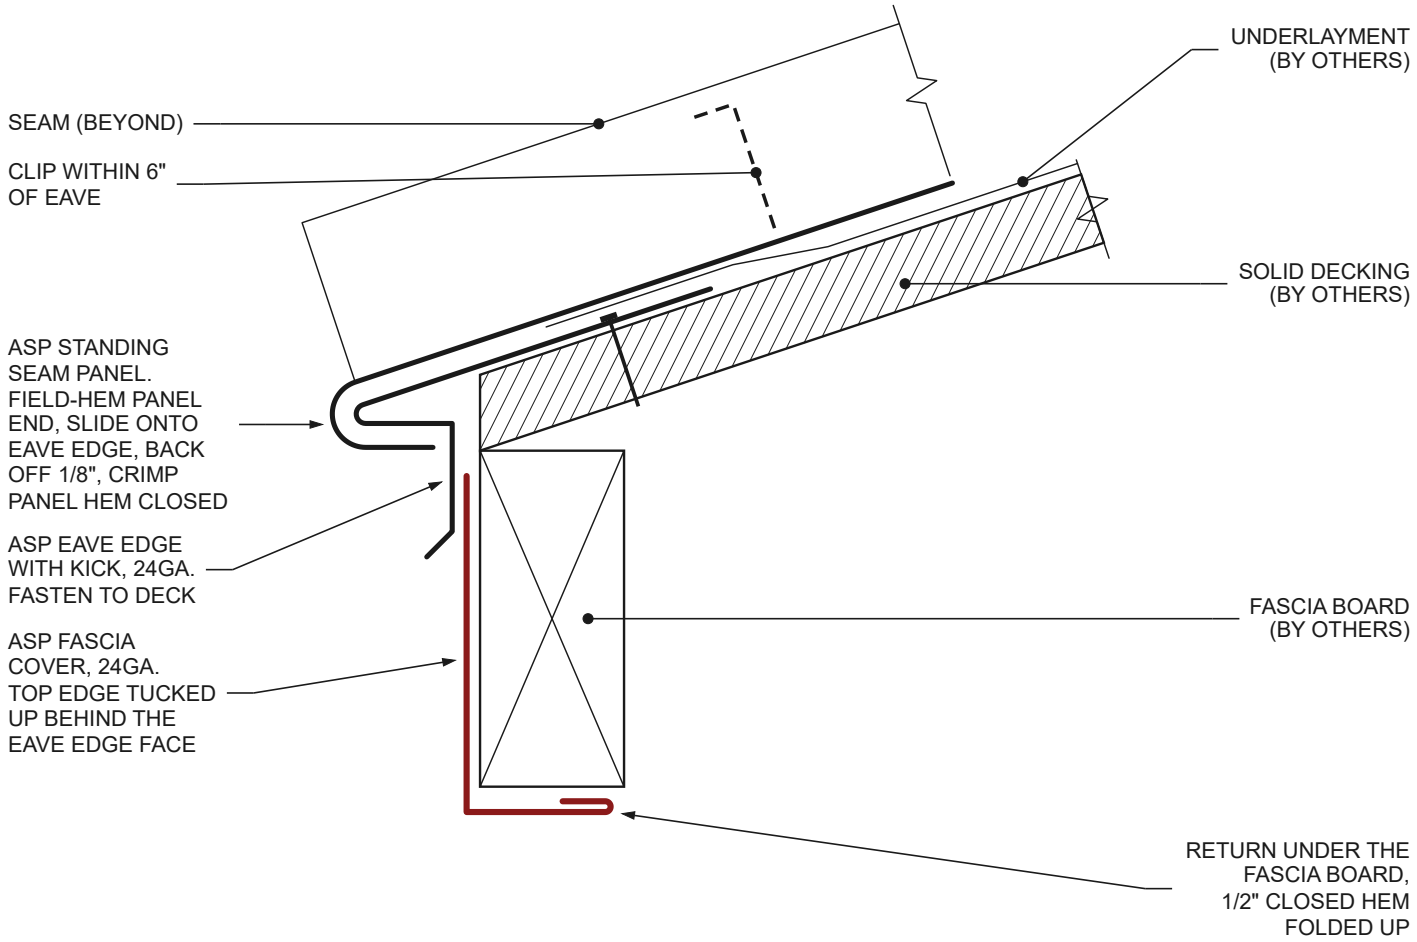

1
29B

EAVE - INSTALLED

SCALE: 6" = 1'-0" (HALF SIZE)

0 3"

SHOWN ON 4/12 PITCH WITH THE 24GA EAVE EDGE WITH KICK. FASCIA COVER SHOWN 3-1/2" ("A") ON A 2X4 FASCIA BOARD.
FASTENING OF FASCIA COVER TBC.
THE TRIM DETAILED ON THIS SHEET IS SHOWN IN RED. COMPONENTS MARKED (BY OTHERS) ARE NOT SUPPLIED BY ASP. TRIM PROFILE: SEE SHEET 29A.

ITEM NO.	SCALE: 6" = 1'-0" (HALF SIZE)	DRAWN BY: ASP	ARCHITECTURAL SHEETMETAL PRODUCTS, INC.
GS24FCx150	DATE: 10-17-26	CHECKED: _____	1329 Amsterdam Road (Route 5)
	SERIES: 24GA STANDARD	REV: P0	Scotia, New York 12302
	SHEET: 29B (2 OF 2)	ISSUED: PRELIMINARY	Phone 518-381-6144
			www.aspmetals.com