
ARCHITECTURAL SHEETMETAL PRODUCTS

"The Go-To Guys for Metal"

TRIM DETAIL

BOX GUTTER ACCESSORIES (KIT)

PRELIMINARY — FOR REVIEW — NOT FOR FABRICATION

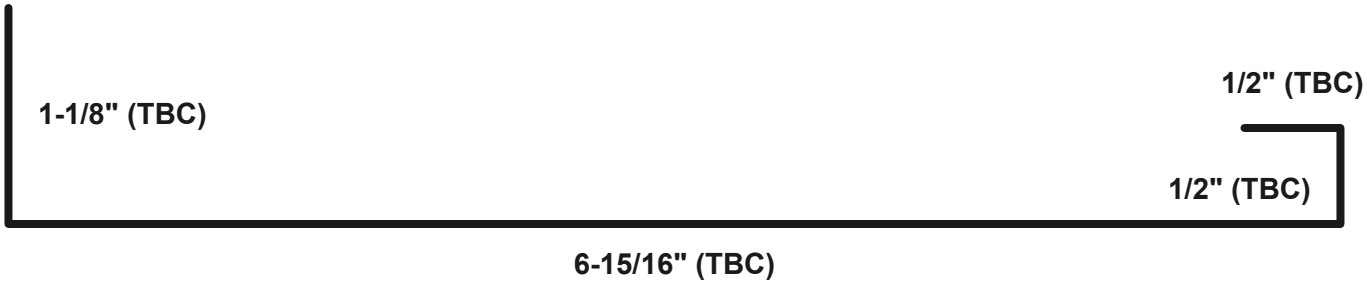

HIDDEN HANGER PROFILE



SCALE: FULL SIZE

HANGER: 18GA GALVANIZED STEEL • STRETCHOUT (GIRTH): 9-1/16" (AS DRAWN - TBC)

KIT FOR THE 7" BOX GUTTER (SHEET 33A): HIDDEN HANGER (SHOWN), END CAPS (RIGHT / LEFT), MITRE CORNERS (INSIDE / OUTSIDE), DROP OUTLETS, 3" x 4" DOWNSPOUT, ELBOWS "A" / "B", 2" DOWNSPOUT STRAPS, 6" SPLICE PLATE (SUPPLIED WITH THE GUTTER). SPLICE PLATE AT EACH JOINT, RIVETED AND SET IN SEALANT. DIMENSIONS ARE OUTSIDE OF METAL.

OTHER KIT PIECES: 24GA GALVALUME® STEEL, SPECTRALUME® 70% PVDF FINISH. INSTALLED CONDITION: SEE SHEET 51B.

ITEM NO.	SCALE: FULL SIZE	DRAWN BY: ASP	ARCHITECTURAL SHEETMETAL PRODUCTS, INC.
TBD	DATE: 10-17-26	CHECKED: _____	1329 Amsterdam Road (Route 5)
	SERIES: 24GA STANDARD	REV: P0	Scotia, New York 12302
	SHEET: 51A (1 OF 2)	ISSUED: PRELIMINARY	Phone 518-381-6144
			www.aspmetals.com


ARCHITECTURAL SHEETMETAL PRODUCTS

"The Go-To Guys for Metal"

INSTALLATION DETAIL

BOX GUTTER ACCESSORIES (KIT)

PRELIMINARY — FOR REVIEW — NOT FOR FABRICATION

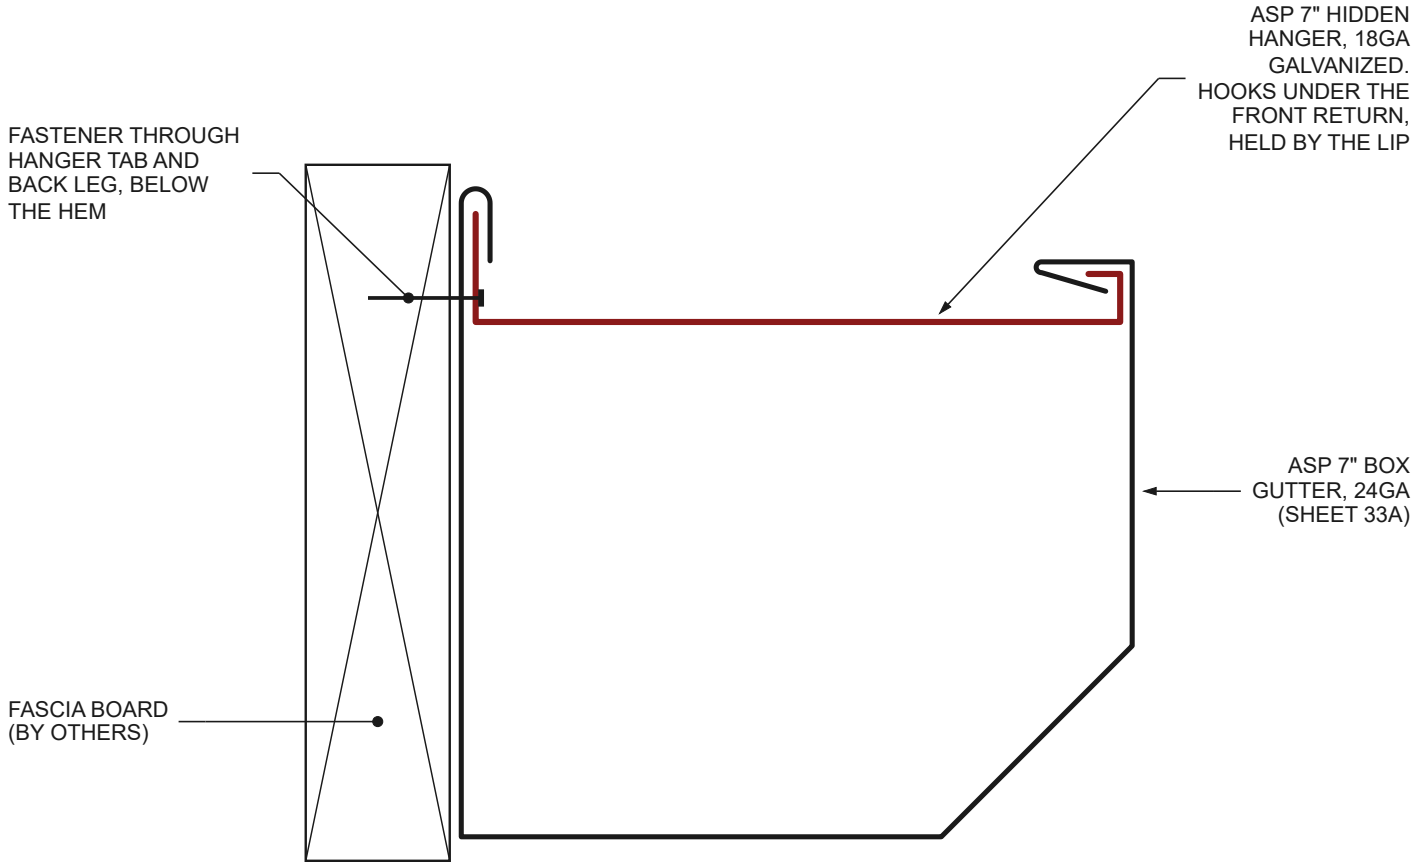

1 / 51B **SECTION AT HIDDEN HANGER**

SCALE: 6" = 1'-0" (HALF SIZE)

0 3"

HANGERS AT 24" ON CENTER MAXIMUM (TBC). STRAP WIDTH AND FASTENER: TBC.

HANGER DRAWN SHORT FOR CLARITY - SEE SHEET 51A FOR SIZES. GUTTER PROFILE: SEE SHEET 33A.

THE TRIM DETAILED ON THIS SHEET IS SHOWN IN RED. COMPONENTS MARKED (BY OTHERS) ARE NOT SUPPLIED BY ASP. TRIM PROFILE: SEE SHEET 51A.

ITEM NO.	SCALE: 6" = 1'-0" (HALF SIZE)	DRAWN BY: ASP	ARCHITECTURAL SHEETMETAL PRODUCTS, INC.
TBD	DATE: 10-17-26	CHECKED: _____	1329 Amsterdam Road (Route 5)
	SERIES: 24GA STANDARD	REV: P0	Scotia, New York 12302
	SHEET: 51B (2 OF 2)	ISSUED: PRELIMINARY	Phone 518-381-6144
			www.aspmetals.com