
ARCHITECTURAL SHEETMETAL PRODUCTS

"The Go-To Guys for Metal"

TRIM DETAIL

COPING SPLICE PLATE

PRELIMINARY — FOR REVIEW — NOT FOR FABRICATION

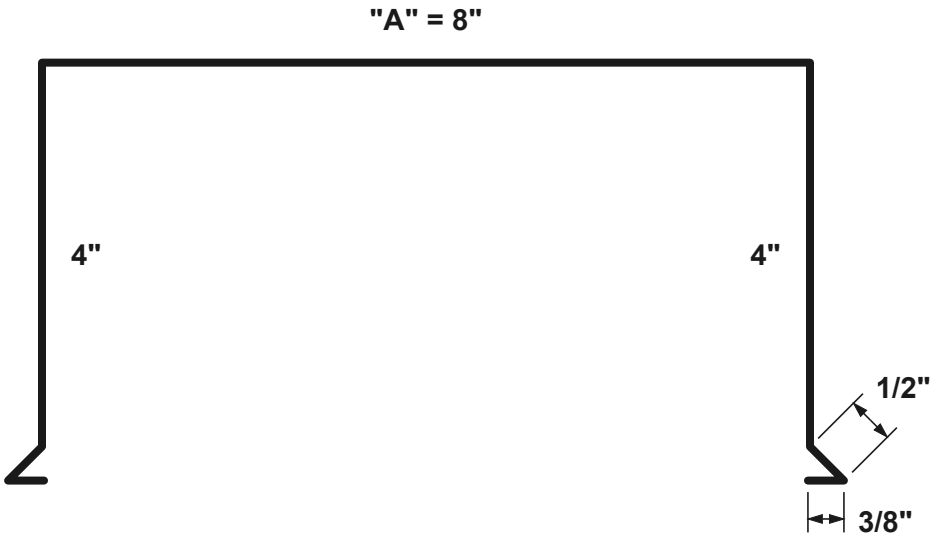

TRIM PROFILE

SCALE: 6" = 1'-0" (HALF SIZE)

0 3"

24GA GALVALUME® STEEL, SPECTRALUME® 70% PVDF FINISH • STRETCHOUT (GIRTH): 17-3/4"

COPING SPLICE PLATE UNDER EACH JOINT OF THE COPING CAP (SHEET 18A), SET IN SEALANT TAPE EACH SIDE OF THE JOINT.

FORMED ON THE COPING CAP SETUP TO NEST INSIDE THE CAP. SHOWN "A" = 8" (GIRTH = "A" + 9-3/4").

BOTH DRIP EDGES: 1/2" KICK AT 45° + 3/8" RETURN LYING LEVEL - OPEN HOOK FOR CONTINUOUS LOCKERS (CLOSED HEMS ON REQUEST).

LENGTH 6" (TBC), CENTERED ON THE JOINT. DIMENSIONS ARE NOMINAL (TBC). INSTALLED CONDITION: SEE SHEET 52B.

ITEM NO. **TBD**	SCALE: 6" = 1'-0" (HALF SIZE) DATE: 10-17-26 SERIES: 24GA STANDARD SHEET: 52A (1 OF 2)	DRAWN BY: ASP CHECKED: _____ REV: P0 ISSUED: PRELIMINARY	**ARCHITECTURAL SHEETMETAL PRODUCTS, INC.** 1329 Amsterdam Road (Route 5) Scotia, New York 12302 Phone 518-381-6144 **www.aspmetals.com**


ARCHITECTURAL SHEETMETAL PRODUCTS

"The Go-To Guys for Metal"

INSTALLATION DETAIL

COPING SPLICE PLATE

PRELIMINARY — FOR REVIEW — NOT FOR FABRICATION

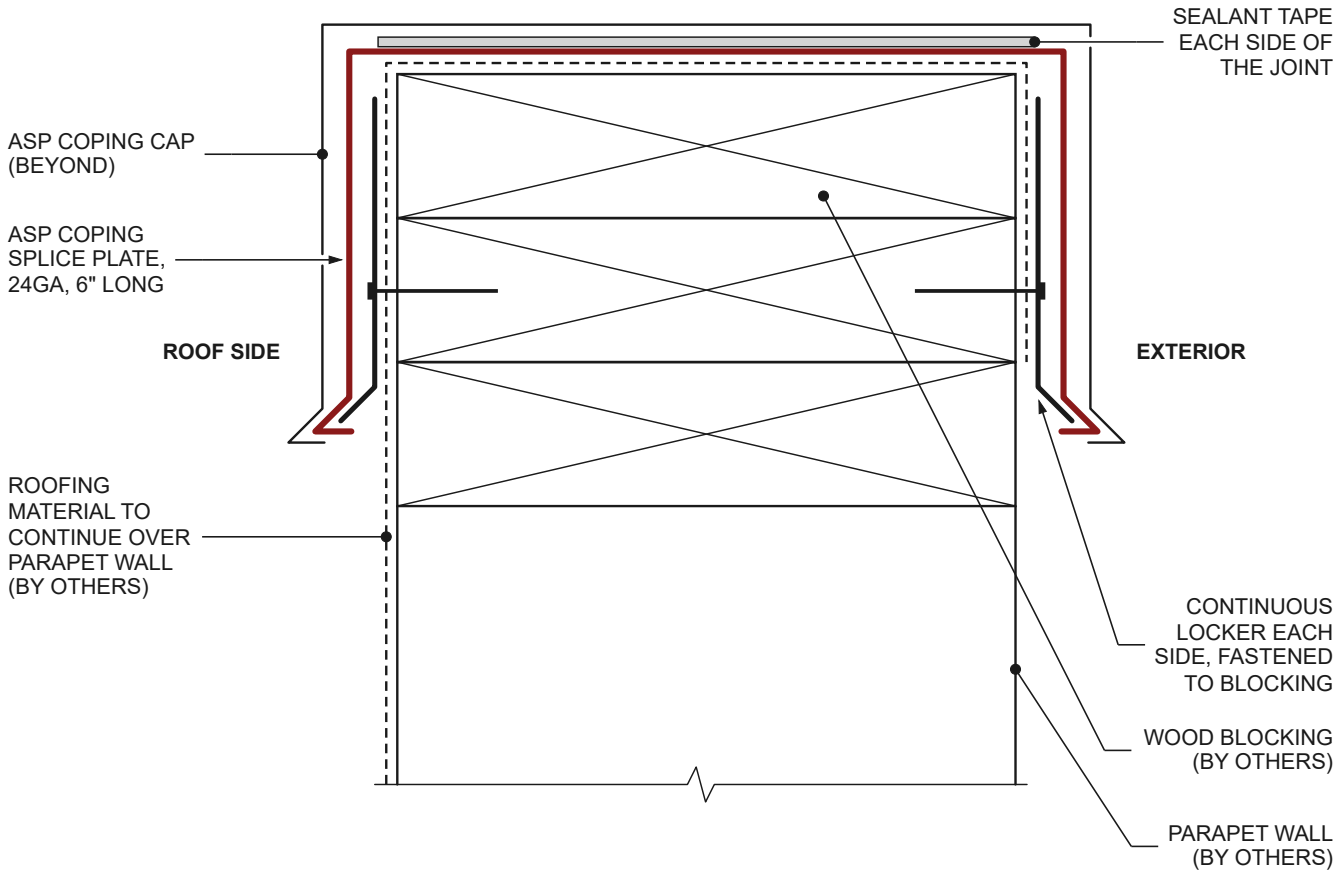

1
52B

COPING SPLICE PLATE - INSTALLED

SCALE: 6" = 1'-0" (HALF SIZE)

0 3"

SECTION AT A COPING JOINT - COPING CAP (BEYOND). SPLICE PLATE 6" LONG (TBC), CENTERED ON THE JOINT.
SHOWN 8" WIDE - "A" TO MATCH THE COPING CAP (SHEET 18A). PARAPET HEIGHT VARIES.
THE TRIM DETAILED ON THIS SHEET IS SHOWN IN RED. COMPONENTS MARKED (BY OTHERS) ARE NOT SUPPLIED BY ASP. TRIM PROFILE: SEE SHEET 52A.

ITEM NO. **TBD**	SCALE: 6" = 1'-0" (HALF SIZE) DATE: 10-17-26 SERIES: 24GA STANDARD SHEET: 52B (2 OF 2)	DRAWN BY: ASP CHECKED: _____ REV: P0 ISSUED: PRELIMINARY	**ARCHITECTURAL SHEETMETAL PRODUCTS, INC.** 1329 Amsterdam Road (Route 5) Scotia, New York 12302 Phone 518-381-6144 **www.aspmetals.com**