
ARCHITECTURAL SHEETMETAL PRODUCTS

"The Go-To Guys for Metal"

INSTALLATION DETAIL

PIPE PENETRATION (FLEXIBLE BOOT)

PRELIMINARY — FOR REVIEW — NOT FOR FABRICATION

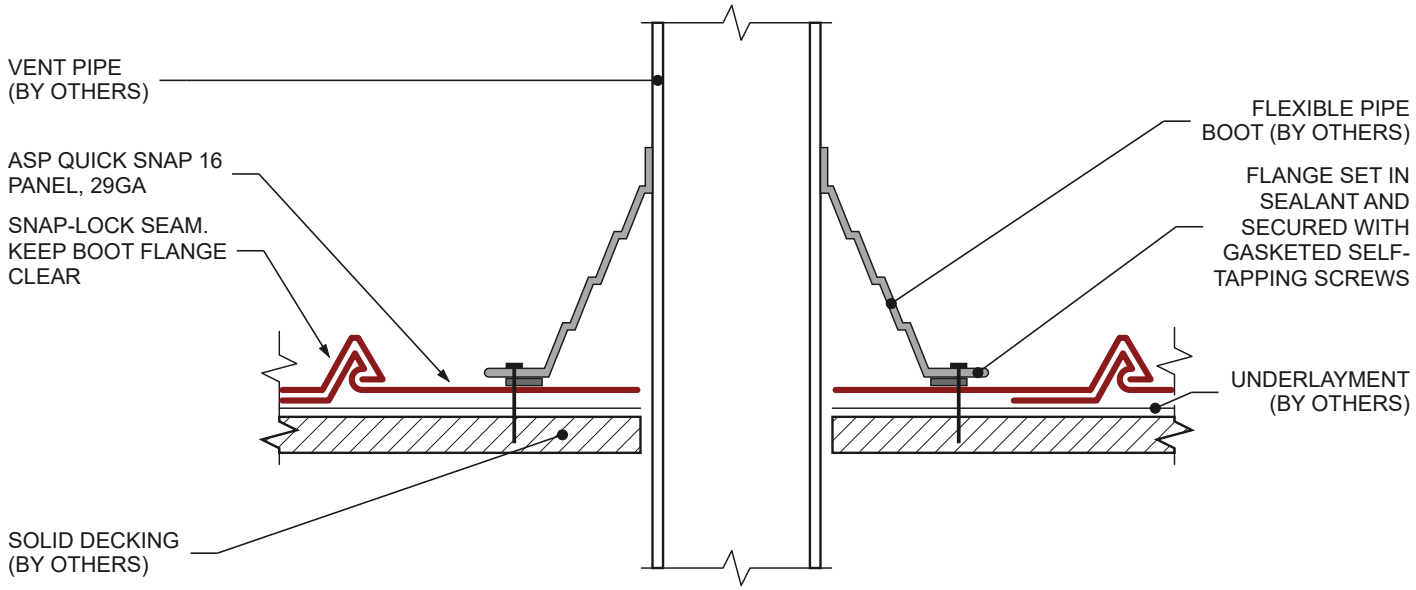

1
53A

PIPE PENETRATION - SECTION ACROSS PANEL

SCALE: 3" = 1'-0"

0 6"

LOCATE THE PIPE SO THE BOOT SITS ENTIRELY WITHIN ONE FLAT PAN, CLEAR OF THE SEAMS.
INSTALL THE BOOT PER THE MANUFACTURER'S INSTRUCTIONS.
THE TRIM DETAILED ON THIS SHEET IS SHOWN IN RED. COMPONENTS MARKED (BY OTHERS) ARE NOT SUPPLIED BY ASP.

ITEM NO. **TBD**	SCALE: 3" = 1'-0" DATE: 10-17-26 SERIES: INSTALLATION DETAIL SHEET: 53A (1 OF 1)	DRAWN BY: ASP CHECKED: _____ REV: P0 ISSUED: PRELIMINARY	**ARCHITECTURAL SHEETMETAL PRODUCTS, INC.** 1329 Amsterdam Road (Route 5) Scotia, New York 12302 Phone 518-381-6144 **www.aspmetals.com**