
ARCHITECTURAL SHEETMETAL PRODUCTS

"The Go-To Guys for Metal"

INSTALLATION DETAIL

CHIMNEY FLASHING (STANDING SEAM, BINDER)

PRELIMINARY — FOR REVIEW — NOT FOR FABRICATION

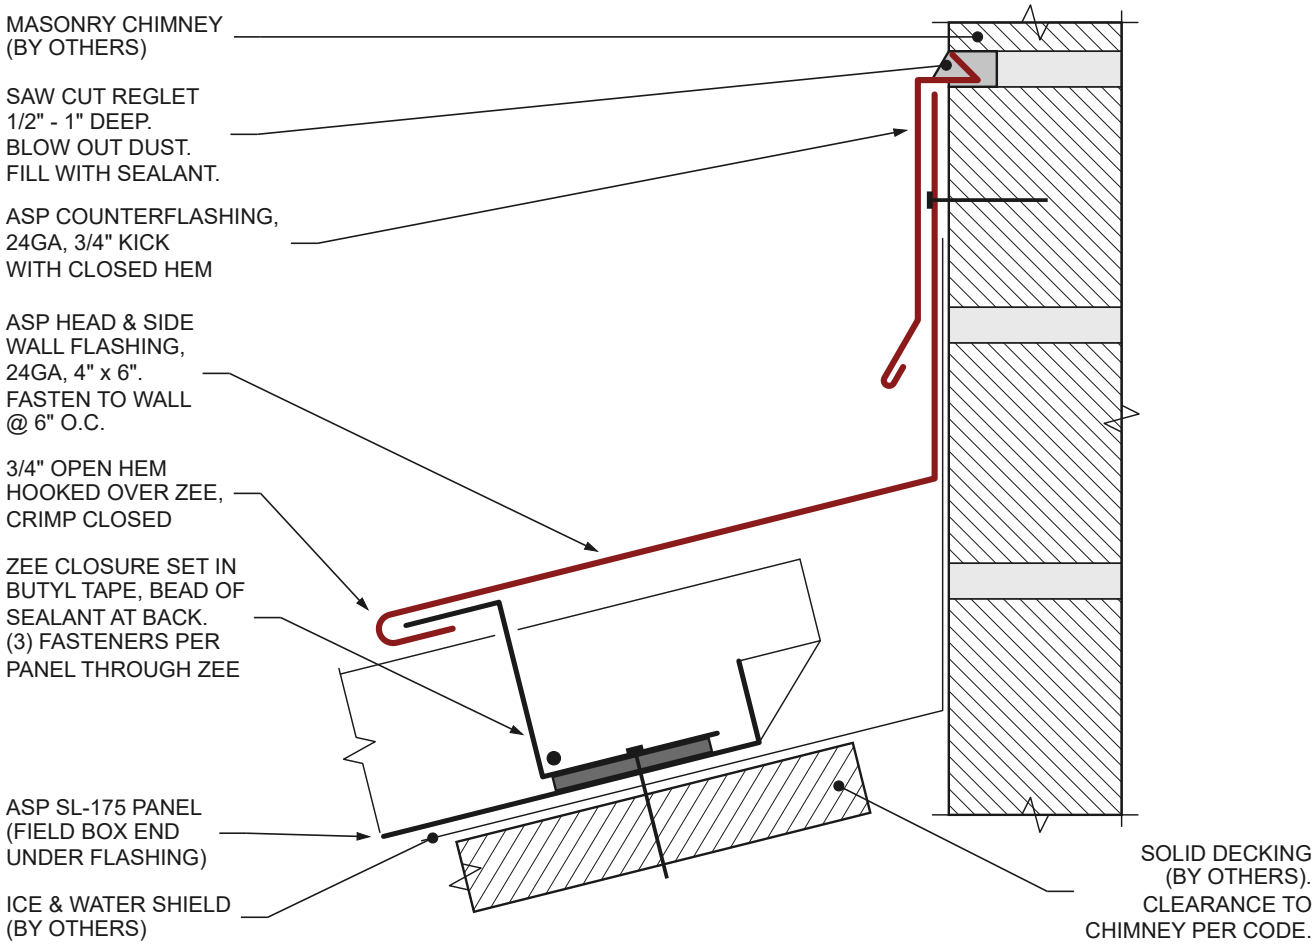

1 / 54A **CHIMNEY FLASHING - SECTION AT DOWN-SLOPE FACE**

SCALE: 6" = 1'-0" (HALF SIZE)

0 3"

SHOWN ON 3/12 PITCH WITH 24GA SL-175 PANELS. TRIM BEND FORMED TO SUIT THE ROOF PITCH. PANEL CLIP 6" FROM PANEL END (NOT SHOWN). ASP FLASHINGS: 24GA GALVALUME® STEEL, SPECTRALUME® 70% PVDF FINISH. ZEE CLOSURE (1-7/8") AND PANEL (BLACK) ALSO BY ASP. THE TRIM DETAILED ON THIS SHEET IS SHOWN IN RED. COMPONENTS MARKED (BY OTHERS) ARE NOT SUPPLIED BY ASP.

ITEM NO. **TBD**	SCALE: 6" = 1'-0" (HALF SIZE) DATE: 10-17-26 SERIES: INSTALLATION DETAIL SHEET: 54A (1 OF 1)	DRAWN BY: ASP CHECKED: _____ REV: P0 ISSUED: PRELIMINARY	**ARCHITECTURAL SHEETMETAL PRODUCTS, INC.** 1329 Amsterdam Road (Route 5) Scotia, New York 12302 Phone 518-381-6144 **www.aspmetals.com**