
ARCHITECTURAL SHEETMETAL PRODUCTS

"The Go-To Guys for Metal"

INSTALLATION DETAIL

WALL PANEL ON SLOPED BLOCKING WITH CLEAT

PRELIMINARY — FOR REVIEW — NOT FOR FABRICATION

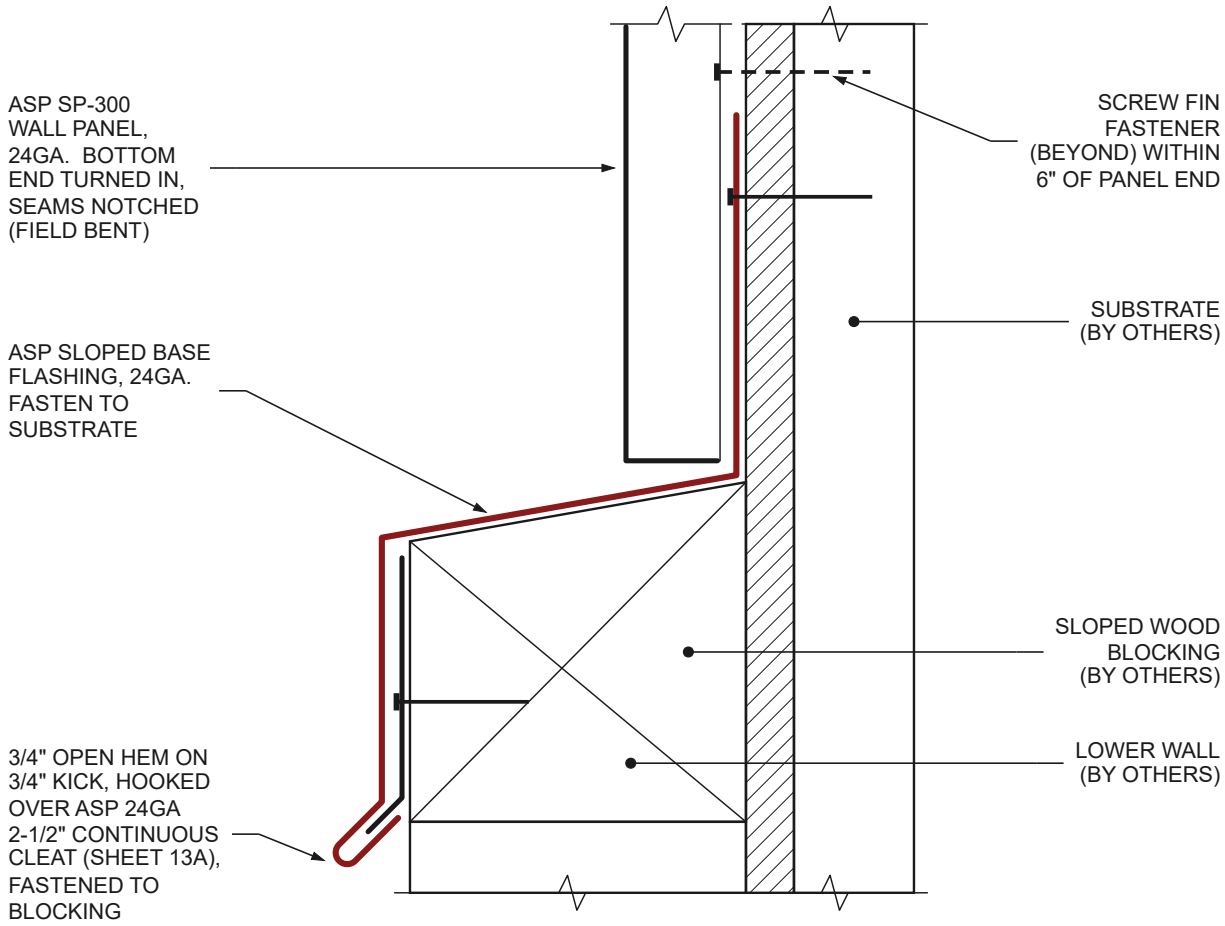

1
63A

WALL PANEL ON SLOPED BLOCKING - INSTALLED

SCALE: 6" = 1'-0" (HALF SIZE)

0 3"

SHOWN WITH ASP SP-300 WALL PANEL. BLOCKING TOP SLOPED 10° TO DRAIN OUT. FASTENER SPACING TBC.
SLOPED BASE FLASHING (RED): 24GA GALVALUME® STEEL, SPECTRALUME® 70% PVDF FINISH (TBC). CLEAT AND PANEL (BLACK) ALSO BY ASP.
SLOPED BASE FLASHING SHOWN 3-3/4" UP-LEG, 3-3/4" SLOPE, 2-3/4" FACE, 3/4" KICK AT 45° + 3/4" OPEN HEM, STRETCHOUT 11-3/4" - SIZES TBC.
THE TRIM DETAILED ON THIS SHEET IS SHOWN IN RED. COMPONENTS MARKED (BY OTHERS) ARE NOT SUPPLIED BY ASP.

ITEM NO. **TBD**	SCALE: 6" = 1'-0" (HALF SIZE) DATE: 10-17-26 SERIES: INSTALLATION DETAIL SHEET: 63A (1 OF 1)	DRAWN BY: ASP CHECKED: _____ REV: P0 ISSUED: PRELIMINARY	**ARCHITECTURAL SHEETMETAL PRODUCTS, INC.** 1329 Amsterdam Road (Route 5) Scotia, New York 12302 Phone 518-381-6144 **www.aspmetals.com**