
ARCHITECTURAL SHEETMETAL PRODUCTS

"The Go-To Guys for Metal"

INSTALLATION DETAIL

COPING CAP FOR RADIUS PARAPET WALL

PRELIMINARY — FOR REVIEW — NOT FOR FABRICATION

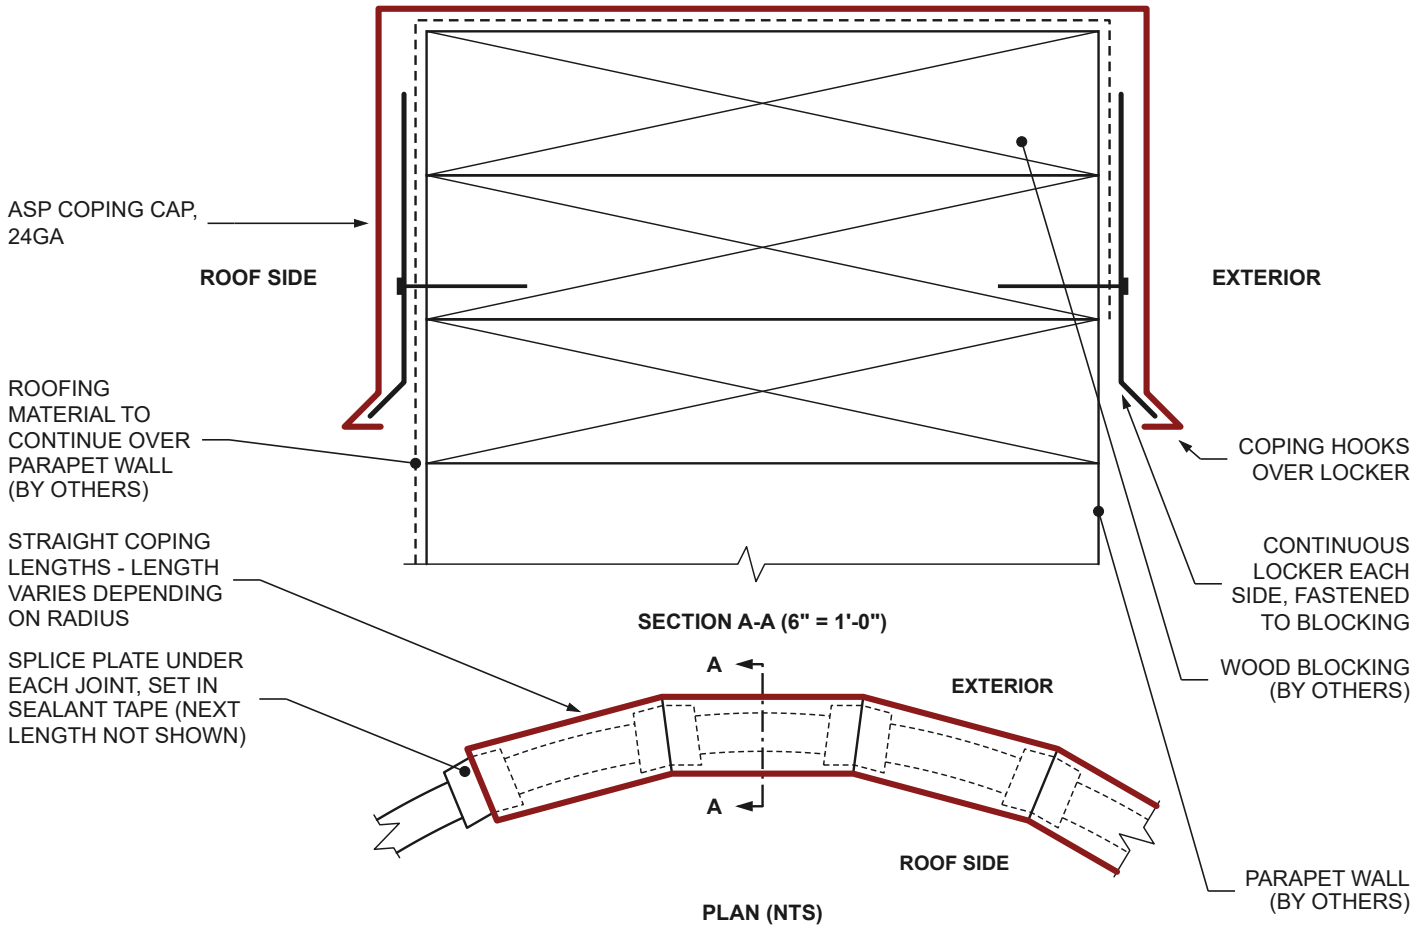

1
66A

COPING CAP FOR RADIUS PARAPET WALL - PLAN & SECTION A-A

SCALE: 6" = 1'-0" (HALF SIZE)

0 3"

SECTION A-A: COPING, LOCKERS AND BLOCKING AS SHEET 18B. SHOWN 8" WIDE - WIDTH "A" TO SUIT THE PARAPET. PLAN NOT TO SCALE. COPING CAP (RED): 24GA GALVALUME® STEEL, SPECTRALUME® 70% PVDF FINISH (TBC). LOCKERS AND SPLICE PLATES (BLACK) ALSO BY ASP. COPING CAP: SEE SHEET 18A. LOCKER: SEE SHEET 13A. SPLICE PLATE: SIMILAR TO SHEET 52A, CUT TO THE JOINT ANGLE (TBC). RADIUS VARIES. THE TRIM DETAILED ON THIS SHEET IS SHOWN IN RED. COMPONENTS MARKED (BY OTHERS) ARE NOT SUPPLIED BY ASP.

ITEM NO. **TBD**	SCALE: 6" = 1'-0" (HALF SIZE) DATE: 10-17-26 SERIES: INSTALLATION DETAIL SHEET: 66A (1 OF 1)	DRAWN BY: ASP CHECKED: _____ REV: P0 ISSUED: PRELIMINARY	**ARCHITECTURAL SHEETMETAL PRODUCTS, INC.** 1329 Amsterdam Road (Route 5) Scotia, New York 12302 Phone 518-381-6144 **www.aspmetals.com**