
ARCHITECTURAL SHEETMETAL PRODUCTS

"The Go-To Guys for Metal"

INSTALLATION DETAIL

PANEL FIELD BOX END (RIB END FOLD)

PRELIMINARY — FOR REVIEW — NOT FOR FABRICATION

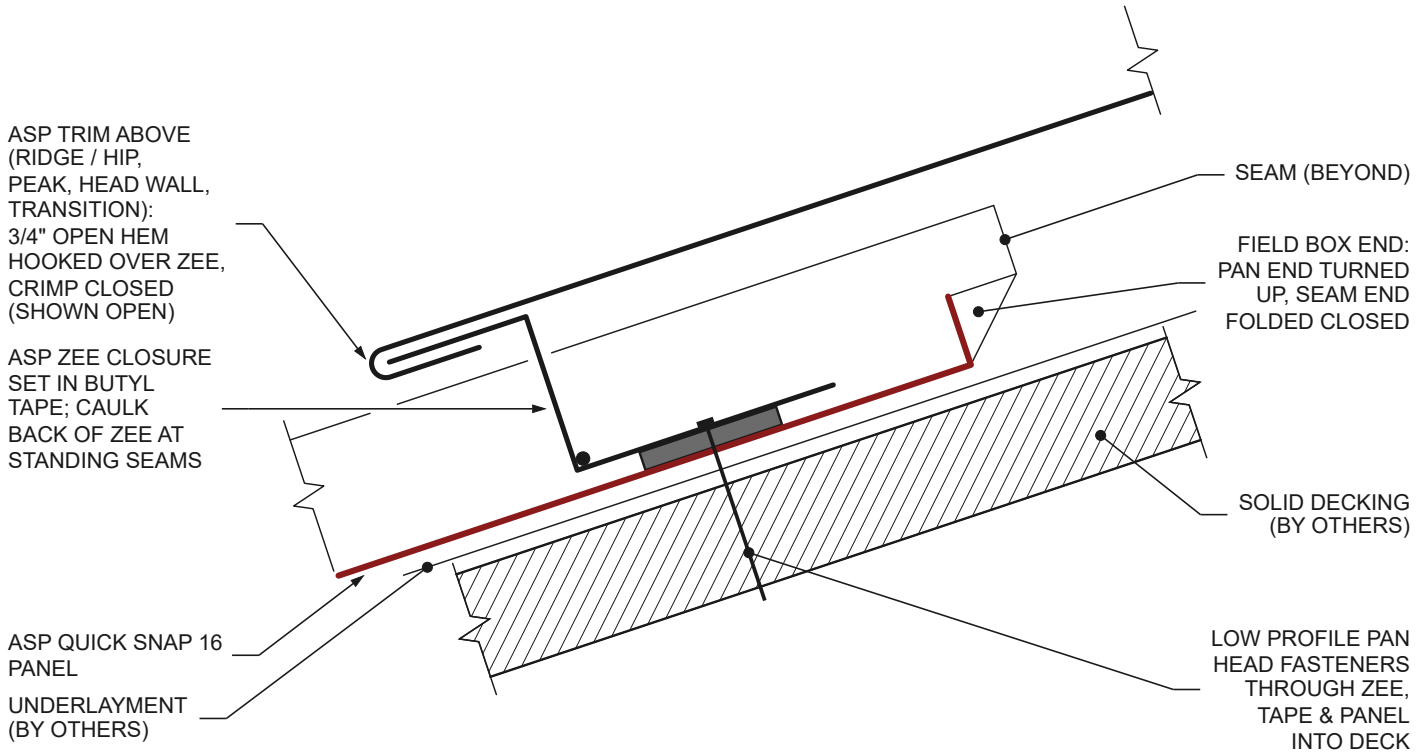

1
68A

PANEL FIELD BOX END - INSTALLED

SCALE: 9" = 1'-0" (3/4 SIZE)

0 2"

TYPICAL AT THE HIGH END OF THE PANEL: RIDGE / HIP, PEAK, HEAD WALL, TRANSITION. ALSO DRAWN ON 03B, 04B, 54.
QUICK SNAP 16 (29GA) SHOWN ON 4/12, LAYERS DIAGRAMMATIC. CAULK BEAD IS AT THE SEAMS ONLY.
SECTION THROUGH THE PAN: THE PANEL IS SHOWN IN RED, ITS SEAM (BEYOND) IN THIN LINES.
THE TRIM DETAILED ON THIS SHEET IS SHOWN IN RED. COMPONENTS MARKED (BY OTHERS) ARE NOT SUPPLIED BY ASP.

ITEM NO. **TBD**	SCALE: 9" = 1'-0" (3/4 SIZE) DATE: 10-17-26 SERIES: INSTALLATION DETAIL SHEET: 68A (1 OF 1)	DRAWN BY: ASP CHECKED: _____ REV: P0 ISSUED: PRELIMINARY	**ARCHITECTURAL SHEETMETAL PRODUCTS, INC.** 1329 Amsterdam Road (Route 5) Scotia, New York 12302 Phone 518-381-6144 **www.aspmetals.com**