
ARCHITECTURAL SHEETMETAL PRODUCTS

"The Go-To Guys for Metal"

INSTALLATION DETAIL

SL-175 CLIP FASTENING / SIDEJOINT (UL-60)

PRELIMINARY — FOR REVIEW — NOT FOR FABRICATION

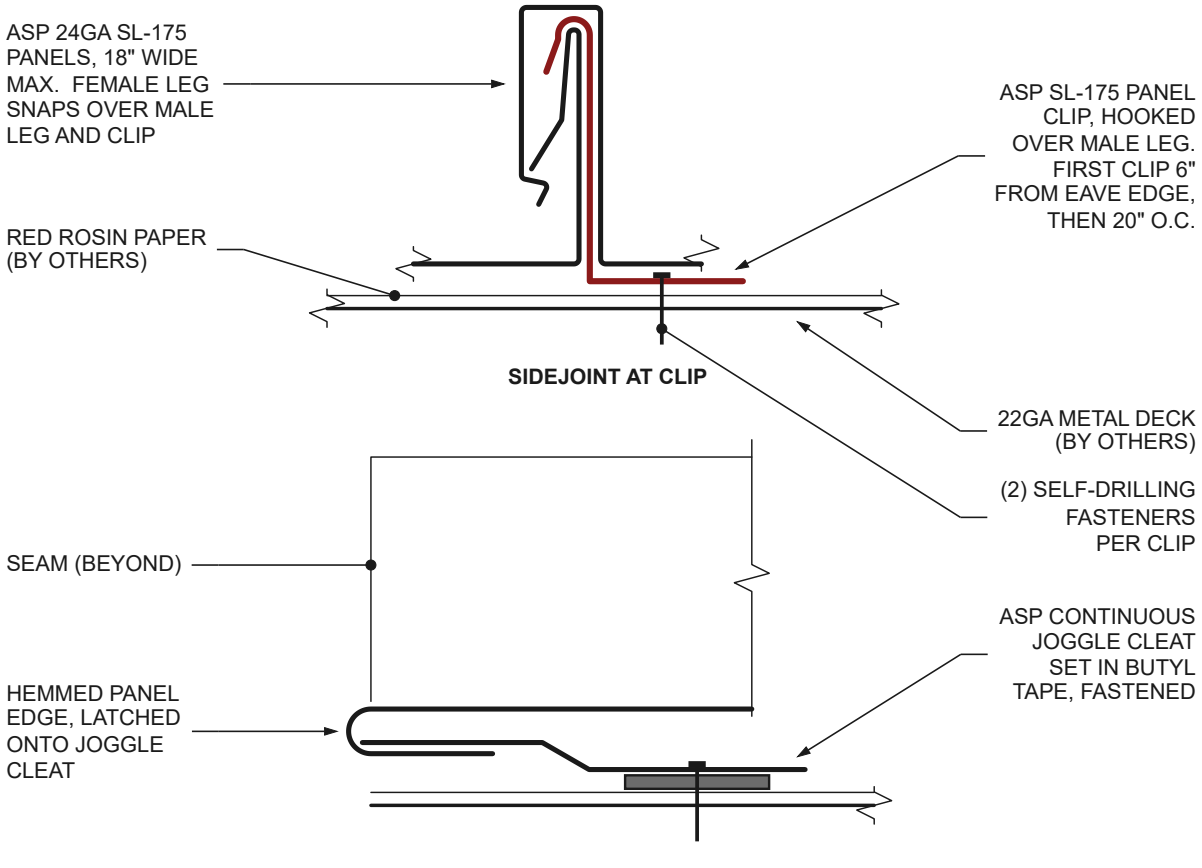

SIDEJOINT AT CLIP

SECTION AT EAVE

1
69A

SL-175 CLIP FASTENING (UL-60)

SCALE: 9" = 1'-0" (3/4 SIZE)

0 2"

UL-60 ASSEMBLY: 24GA SL-175 PANELS, 18" WIDE MAX., ON RED ROSIN PAPER OVER 22GA METAL DECK.
CLIPS 20" O.C. FOR THIS UL-60 ASSEMBLY ONLY. CONFIRM AGAINST THE CURRENT UL LISTING.
CLIP (RED): 18GA GALVANIZED STEEL (TBC). SECTIONS SHOWN LEVEL. SEAM CAP SHOWN WIDENED AT CLIP.
THE TRIM DETAILED ON THIS SHEET IS SHOWN IN RED. COMPONENTS MARKED (BY OTHERS) ARE NOT SUPPLIED BY ASP.

ITEM NO. **TBD**	SCALE: 9" = 1'-0" (3/4 SIZE) DATE: 10-17-26 SERIES: INSTALLATION DETAIL SHEET: 69A (1 OF 1)	DRAWN BY: ASP CHECKED: _____ REV: P0 ISSUED: PRELIMINARY	**ARCHITECTURAL SHEETMETAL PRODUCTS, INC.** 1329 Amsterdam Road (Route 5) Scotia, New York 12302 Phone 518-381-6144 **www.aspmetals.com**