
ARCHITECTURAL SHEETMETAL PRODUCTS

*"The Go-To Guys for Metal"*

# INSTALLATION DETAIL

## EAVE EDGE OVER FASCIA COVER, NO CLEAT (DRIP EDGE-B, OLDER VARIANT)

**PRELIMINARY — FOR REVIEW — NOT FOR FABRICATION**

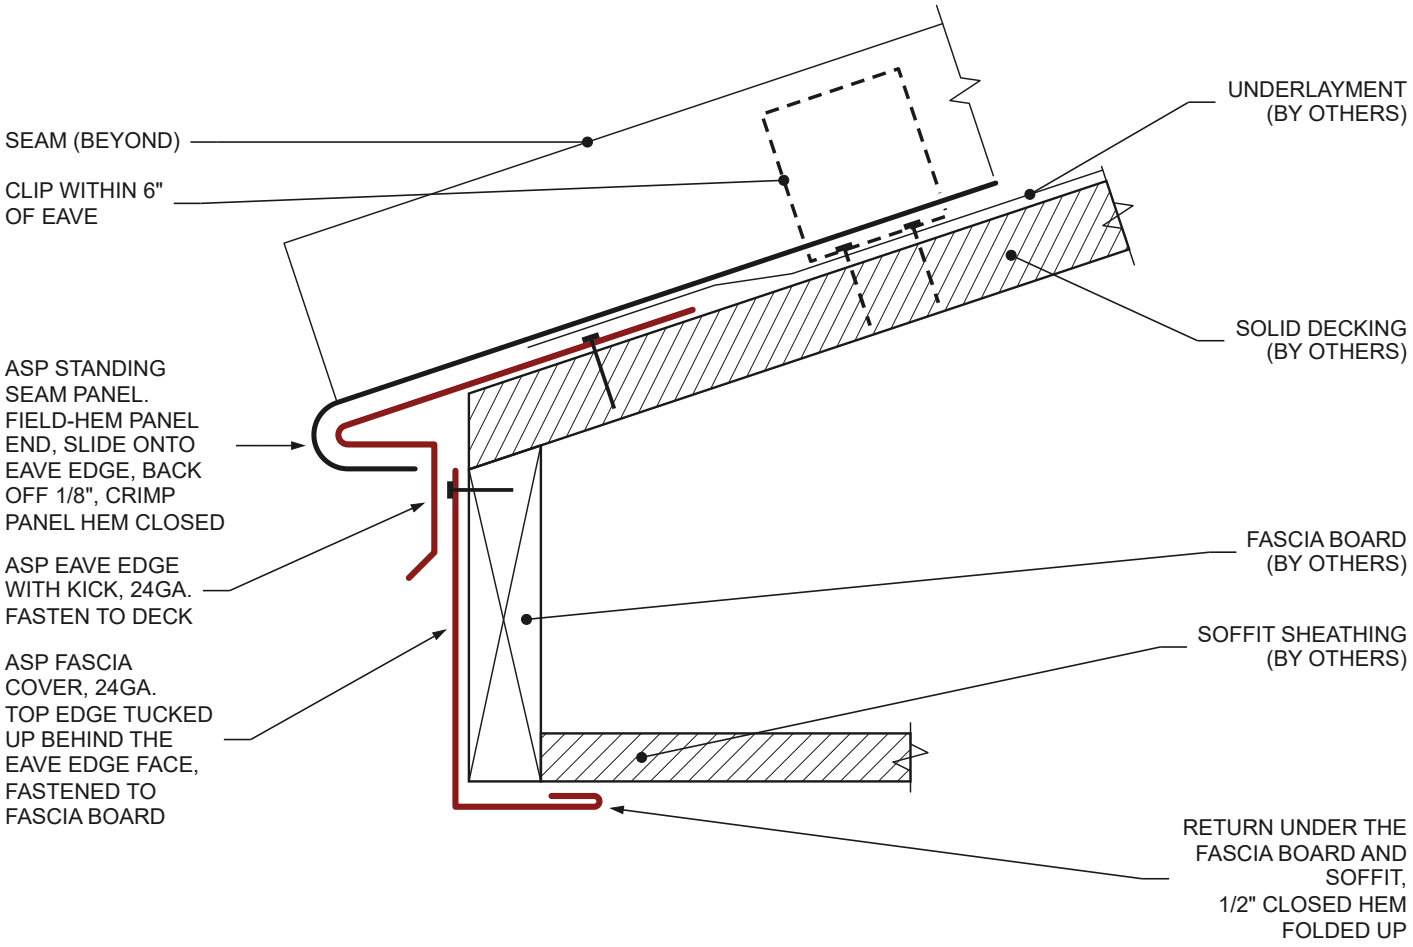


1 / 71A **EAVE EDGE OVER FASCIA COVER - INSTALLED**

**SCALE: 6" = 1'-0" (HALF SIZE)**

0 3"

SHOWN ON 4/12 PITCH WITH THE 24GA EAVE EDGE WITH KICK. FASCIA COVER SHOWN 3-1/2" ("A") ON A 1X4 FASCIA BOARD.
FASCIA COVER FASTENED AT ITS TOP EDGE, BEHIND THE EAVE EDGE FACE. FASTENER SPACING TBC.
EAVE EDGE (SHEET 19A) AND FASCIA COVER (SHEET 29A) IN RED: 24GA GALVALUME® STEEL, SPECTRALUME® 70% PVDF FINISH.
THE TRIM DETAILED ON THIS SHEET IS SHOWN IN RED. COMPONENTS MARKED (BY OTHERS) ARE NOT SUPPLIED BY ASP.

| ITEM NO. | SCALE: 6" = 1'-0" (HALF SIZE) | DRAWN BY: ASP | ARCHITECTURAL SHEETMETAL PRODUCTS, INC. |
|---|---|---|---|
| **TBD** | DATE: 10-17-26 | CHECKED: _____ | 1329 Amsterdam Road (Route 5) |
| | SERIES: INSTALLATION DETAIL | REV: P0 | Scotia, New York 12302 |
| | SHEET: 71A (1 OF 1) | ISSUED: PRELIMINARY | Phone 518-381-6144 |
| | | | **www.aspmetals.com** |