
ARCHITECTURAL SHEETMETAL PRODUCTS

"The Go-To Guys for Metal"

INSTALLATION DETAIL

GABLE DRIP EDGE OVER RAKE-BOARD COVER (OLDER VARIANT)

PRELIMINARY — FOR REVIEW — NOT FOR FABRICATION

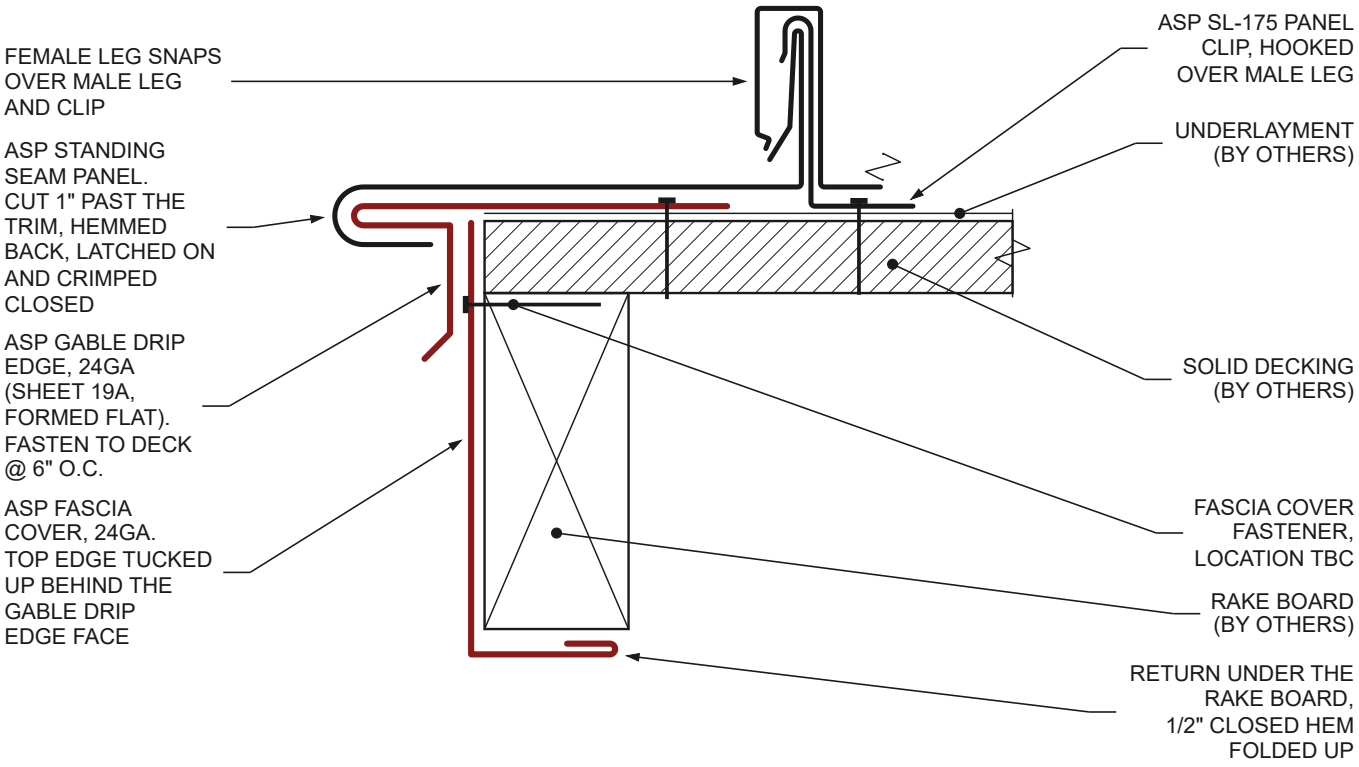

1
72A

GABLE DRIP EDGE OVER RAKE-BOARD COVER - INSTALLED

SCALE: 6" = 1'-0" (HALF SIZE)

0 3"

SECTION ACROSS THE RAKE. NO CLEAT AT THE RAKE. FASCIA COVER SHOWN 4-1/4" ("A") ON THE DECK EDGE AND A 2X4 RAKE BOARD. GABLE DRIP EDGE (SHEET 19A, FORMED FLAT) AND FASCIA COVER (SHEET 29A) IN RED: 24GA GALVALUME® STEEL, SPECTRALUME® 70% PVDF FINISH. FASCIA COVER FASTENED AT ITS TOP EDGE, BEHIND THE GABLE DRIP EDGE FACE. FASTENER SPACING TBC. PANEL SEAM SCHEMATIC (ASP SL-175 SHOWN). THE TRIM DETAILED ON THIS SHEET IS SHOWN IN RED. COMPONENTS MARKED (BY OTHERS) ARE NOT SUPPLIED BY ASP.

ITEM NO. **TBD**	SCALE: 6" = 1'-0" (HALF SIZE) DATE: 10-17-26 SERIES: INSTALLATION DETAIL SHEET: 72A (1 OF 1)	DRAWN BY: ASP CHECKED: _____ REV: P0 ISSUED: PRELIMINARY	**ARCHITECTURAL SHEETMETAL PRODUCTS, INC.** 1329 Amsterdam Road (Route 5) Scotia, New York 12302 Phone 518-381-6144 **www.aspmetals.com**