
ARCHITECTURAL SHEETMETAL PRODUCTS

"The Go-To Guys for Metal"

TRIM DETAIL

GS24REC150 ASP CLASSIC RAKE EDGE - 24GA 1-1/2" FACE

PRELIMINARY — FOR REVIEW — NOT FOR FABRICATION

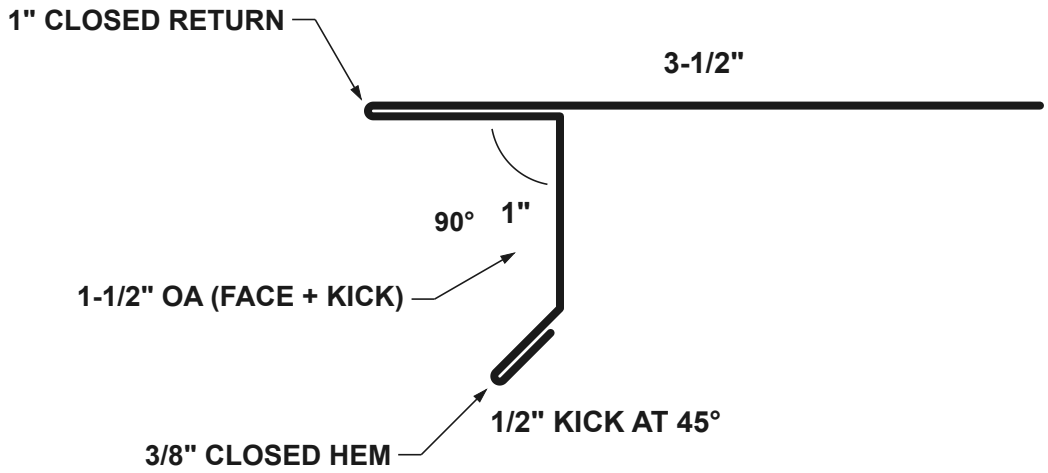

TRIM PROFILE SCALE: FULL SIZE

0 2"

24GA GALVALUME® STEEL, SPECTRALUME® 70% PVDF FINISH • STRETCHOUT (GIRTH): 6-3/8"

FACE 1-1/2" TOTAL = 1" + 1/2" KICK AT 45°. RETURN FOLDED FULLY CLOSED UNDER THE DECK LEG. KICK ENDS IN A 3/8" CLOSED HEM.

DECK LEG FLAT, FACE AT 90°. EAVE VERSION: SHEET 74A. ALL ASP CLASSIC SHEETS: 73A-78A.

FORMER PART NO.: ASP-2172

STANDARD LENGTH 10'-0".

ITEM NO.			
GS24REC150	SCALE: FULL SIZE DATE: 10-17-26 SERIES: 24GA STANDARD SHEET: 76A (1 OF 1)	DRAWN BY: ASP CHECKED: _____ REV: P0 ISSUED: PRELIMINARY	**ARCHITECTURAL SHEETMETAL PRODUCTS, INC.** 1329 Amsterdam Road (Route 5) Scotia, New York 12302 Phone 518-381-6144 **www.aspmetals.com**

QUICK SNAP 16©
29GA SYSTEM TRIM


ARCHITECTURAL SHEETMETAL PRODUCTS

"The Go-To Guys for Metal"

INSTALLATION DETAIL

GS29EES150 DRIP EDGE - EAVE

PRELIMINARY — FOR REVIEW — NOT FOR FABRICATION

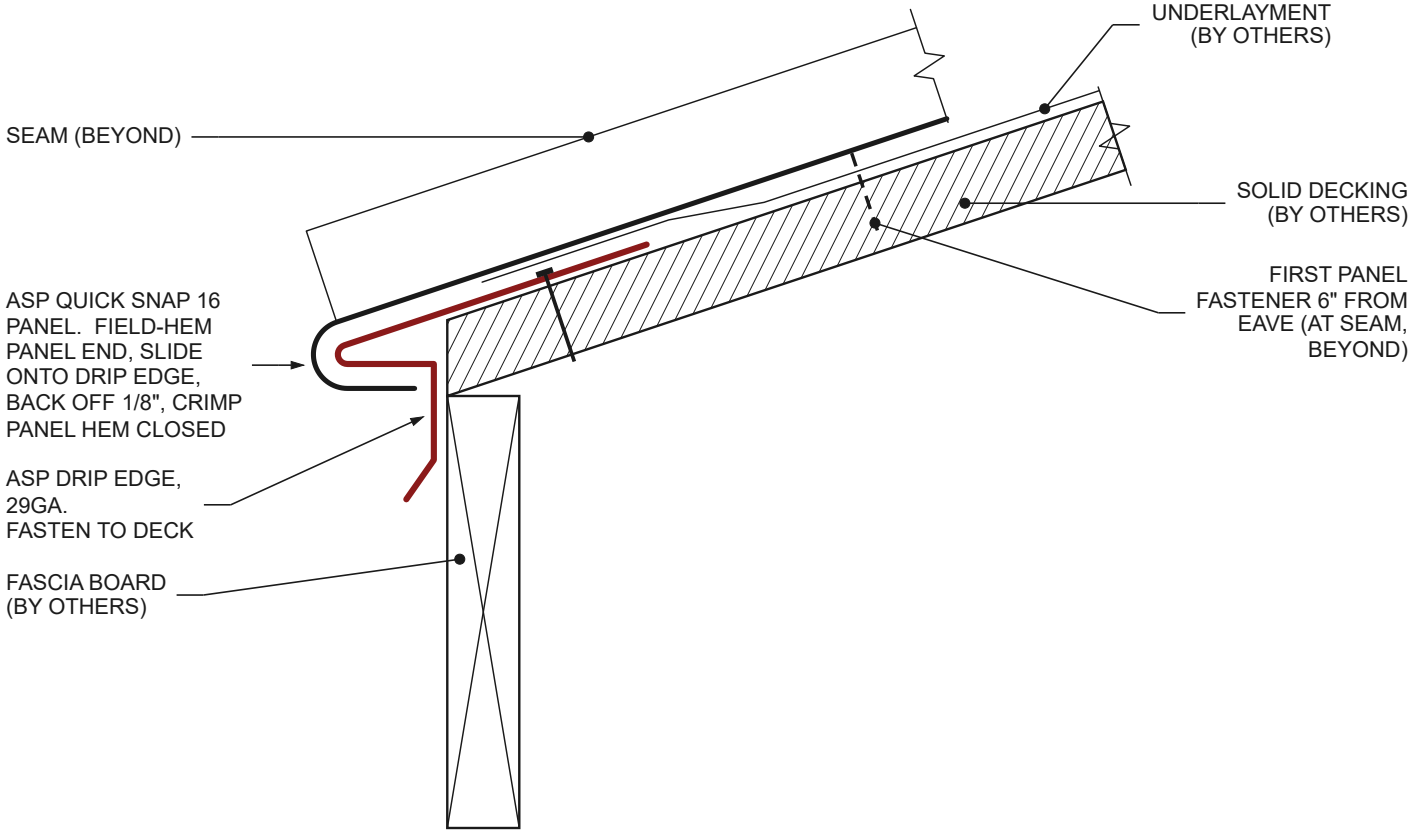

1
02B

EAVE - INSTALLED

SCALE: 6" = 1'-0" (HALF SIZE)

0 3"

SHOWN ON 4/12 PITCH, QUICK SNAP 16 PANEL. RAKE: SAME TRIM FORMED FLAT, LOW PROFILE PANCAKE HEAD FASTENERS 6" O.C.
AT THE RAKE THE PANEL IS CUT 1" PAST THE TRIM, HEMMED BACK, LATCHED ON AND CRIMPED CLOSED.
THE TRIM DETAILED ON THIS SHEET IS SHOWN IN RED. COMPONENTS MARKED (BY OTHERS) ARE NOT SUPPLIED BY ASP. TRIM PROFILE: SEE SHEET 02A.

ITEM NO.	SCALE: 6" = 1'-0" (HALF SIZE)	DRAWN BY: ASP	ARCHITECTURAL SHEETMETAL PRODUCTS, INC.
GS29EES150	DATE: 10-20-26	CHECKED: _____	1329 Amsterdam Road (Route 5)
	SERIES: 29GA QUICK SNAP	REV: P0	Scotia, New York 12302
	SHEET: 02B (2 OF 2)	ISSUED: PRELIMINARY	Phone 518-381-6144
			www.aspmetals.com