QUICK SNAP 16©
29GA SYSTEM TRIM


ARCHITECTURAL SHEETMETAL PRODUCTS

"The Go-To Guys for Metal"

TRIM DETAIL

GS29RC725 RIDGE / HIP CAP - 7-1/4" LEGS

PRELIMINARY — FOR REVIEW — NOT FOR FABRICATION

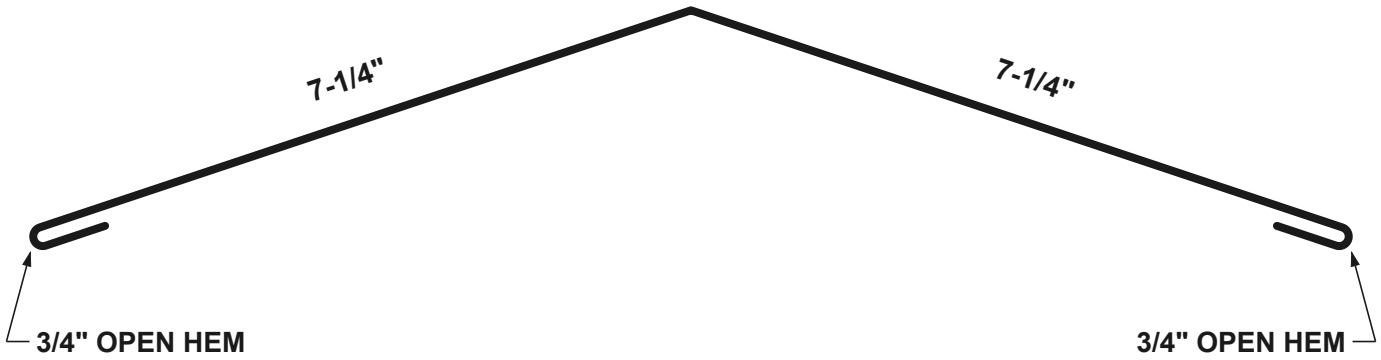

TRIM PROFILE

SCALE: 6" = 1'-0" (HALF SIZE)

0 3"

29GA GALVALUME® STEEL, SPECTRALUME® 70% PVDF FINISH • STRETCHOUT (GIRTH): 16"
APEX ANGLE FORMED TO THE PITCH GIVEN: SPECIFY RIDGE OR HIP & PITCH (SHOWN: 4/12 RIDGE).
STANDARD LENGTH 10'-0". 24GA VERSION: SEE SHEET 88A.

ITEM NO.			
GS29RC725	SCALE: 6" = 1'-0" (HALF SIZE) DATE: 10-17-26 SERIES: 29GA QUICK SNAP SHEET: 80A (1 OF 1)	DRAWN BY: ASP CHECKED: _____ REV: P0 ISSUED: PRELIMINARY	**ARCHITECTURAL SHEETMETAL PRODUCTS, INC.** 1329 Amsterdam Road (Route 5) Scotia, New York 12302 Phone 518-381-6144 **www.aspmetals.com**

QUICK SNAP 16©
29GA SYSTEM TRIM


ARCHITECTURAL SHEETMETAL PRODUCTS

"The Go-To Guys for Metal"

INSTALLATION DETAIL

GS29RC525 RIDGE / HIP CAP - 5-1/4" LEGS

PRELIMINARY — FOR REVIEW — NOT FOR FABRICATION

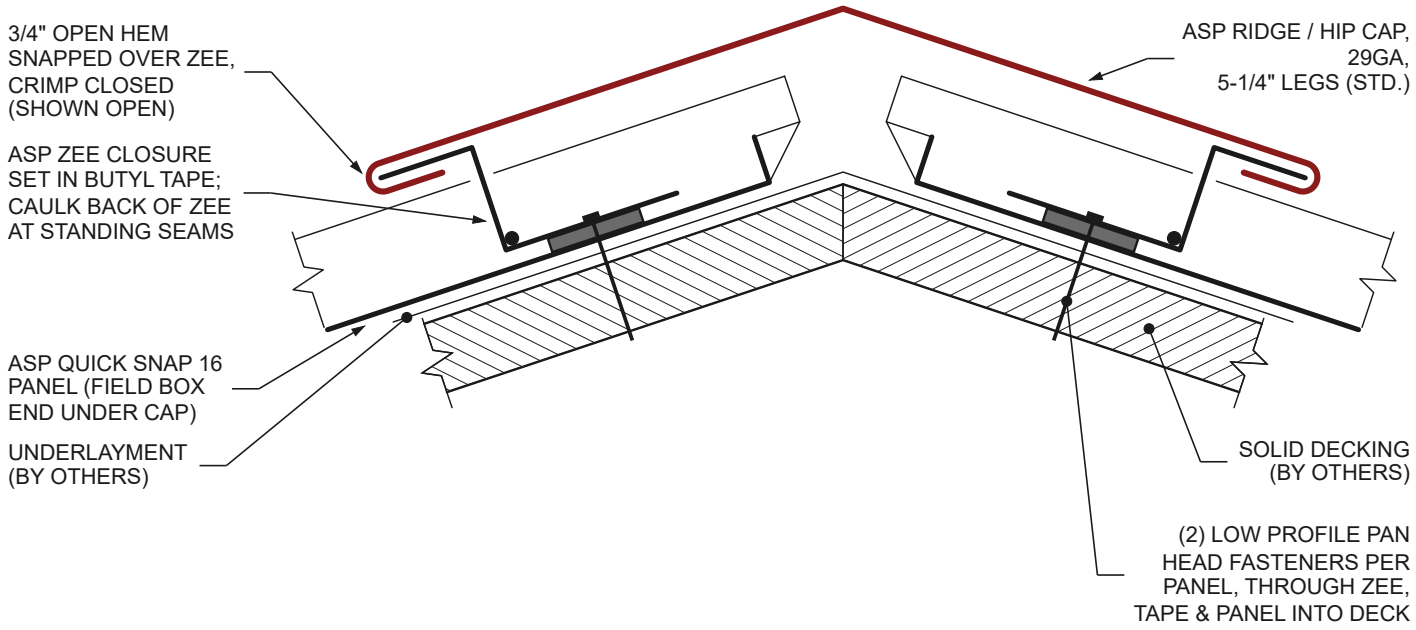

1
03B

RIDGE / HIP CAP - INSTALLED

SCALE: 6" = 1'-0" (HALF SIZE)

0 3"

QUICK SNAP 16 (29GA) SHOWN ON 4/12 PITCH. HIP: SAME BUILD-UP, HIP CAP ANGLE DIFFERS. LAP CAP 2" MIN. WITH A BEAD OF SEALANT.
24GA STANDARD: (3) FASTENERS PER PANEL, ZEE HEIGHT TO SUIT SEAM. TAPE EXAGGERATED. ZEE & PANEL (BLACK) ALSO BY ASP.
THE TRIM DETAILED ON THIS SHEET IS SHOWN IN RED. COMPONENTS MARKED (BY OTHERS) ARE NOT SUPPLIED BY ASP. TRIM PROFILE: SEE SHEET 03A.

ITEM NO. **GS29RC525**	SCALE: 6" = 1'-0" (HALF SIZE) DATE: 10-17-26 SERIES: 29GA QUICK SNAP SHEET: 03B (2 OF 2)	DRAWN BY: ASP CHECKED: _____ REV: P0 ISSUED: PRELIMINARY	**ARCHITECTURAL SHEETMETAL PRODUCTS, INC.** 1329 Amsterdam Road (Route 5) Scotia, New York 12302 Phone 518-381-6144 **www.aspmetals.com**