
ARCHITECTURAL SHEETMETAL PRODUCTS

"The Go-To Guys for Metal"

TRIM DETAIL

GS24HW3525 HEADWALL FLASHING - 3" x 5-1/4" - 24GA

PRELIMINARY — FOR REVIEW — NOT FOR FABRICATION

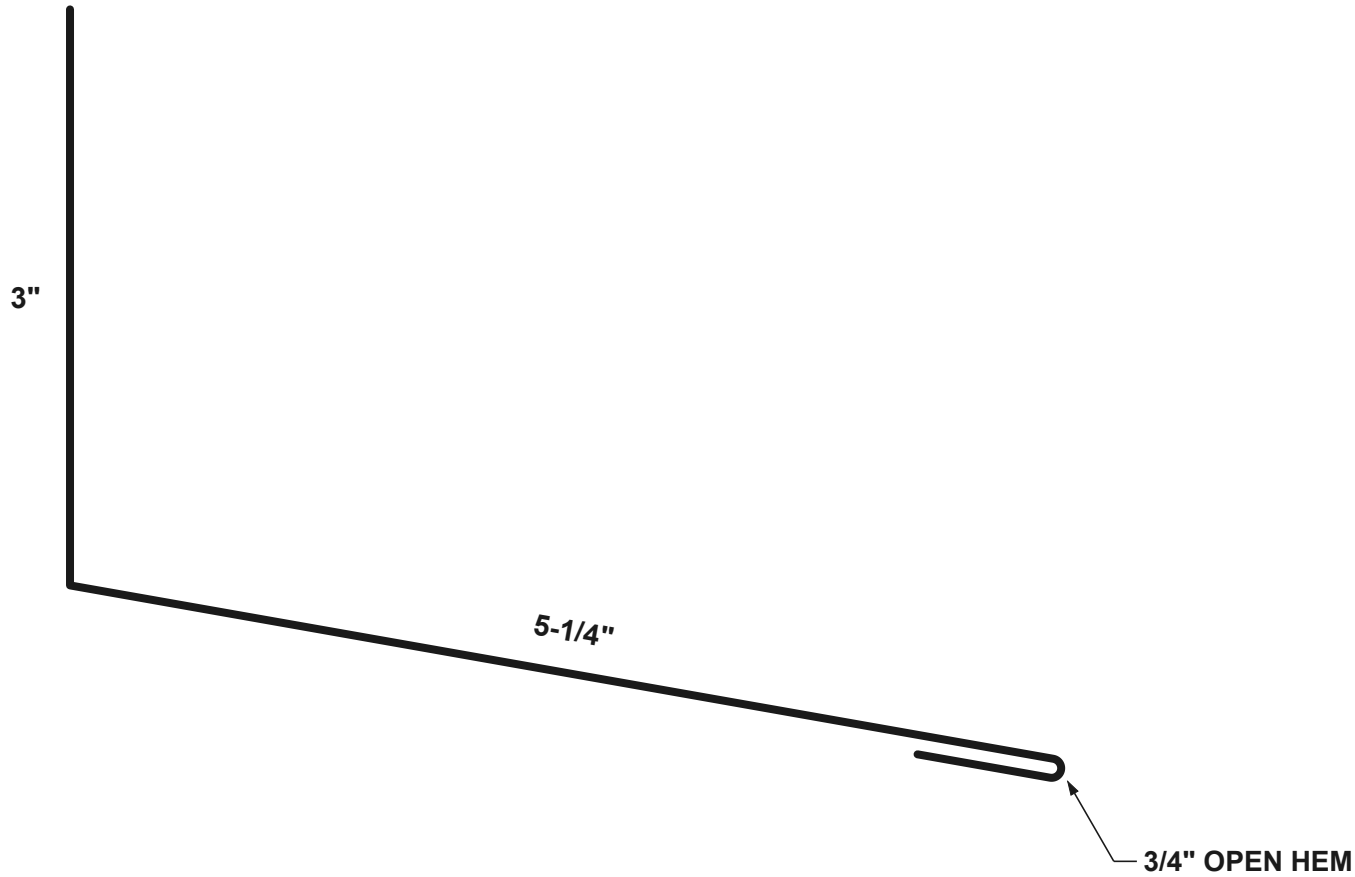

TRIM PROFILE

SCALE: FULL SIZE

0 2"

24GA GALVALUME® STEEL, SPECTRALUME® 70% PVDF FINISH • STRETCHOUT (GIRTH): 9"

HEM FOLDS UNDER THE ROOF LEG. BEND ANGLE FORMED TO SUIT ROOF PITCH - SPECIFY PITCH WHEN ORDERING.

RAKEWALL (THE WALL RUNS ALONG THE SLOPE) IS ITS OWN ITEM: SHEETS 131A-134A.

2000 CATALOG FAMILY: ASP-2251 TO 2254, ASP-2261 TO 2264

STANDARD LENGTH 10'-0". 29GA VERSION: SEE SHEET 01A.

ITEM NO.			
GS24HW3525	SCALE: FULL SIZE DATE: 10-20-26 SERIES: 24GA STANDARD SHEET: 91A (1 OF 1)	DRAWN BY: ASP CHECKED: _____ REV: P0 ISSUED: PRELIMINARY	**ARCHITECTURAL SHEETMETAL PRODUCTS, INC.** 1329 Amsterdam Road (Route 5) Scotia, New York 12302 Phone 518-381-6144 **www.aspmetals.com**

QUICK SNAP 16©
29GA SYSTEM TRIM


ARCHITECTURAL SHEETMETAL PRODUCTS

"The Go-To Guys for Metal"

INSTALLATION DETAIL

GS29HW3525 HEADWALL FLASHING

PRELIMINARY — FOR REVIEW — NOT FOR FABRICATION

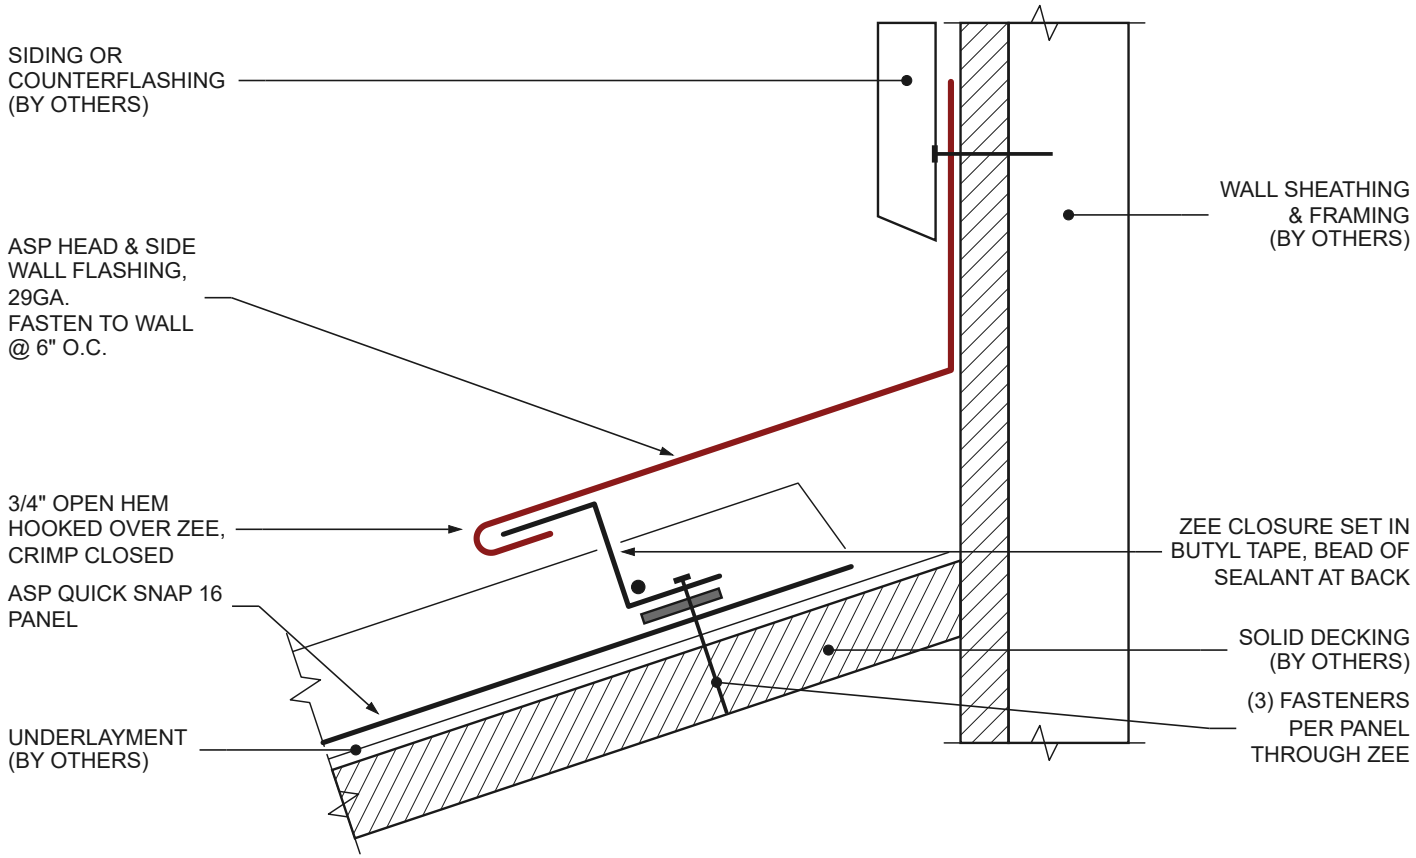

1
01B

HEADWALL - INSTALLED

SCALE: 6" = 1'-0" (HALF SIZE)

0 3"

SHOWN ON 4/12 PITCH. TRIM BEND FORMED TO SUIT THE ROOF PITCH.

THE TRIM DETAILED ON THIS SHEET IS SHOWN IN RED. COMPONENTS MARKED (BY OTHERS) ARE NOT SUPPLIED BY ASP. TRIM PROFILE: SEE SHEET 01A.

ITEM NO. **GS29HW3525**	SCALE: 6" = 1'-0" (HALF SIZE) DATE: 10-20-26 SERIES: 29GA QUICK SNAP SHEET: 01B (2 OF 2)	DRAWN BY: ASP CHECKED: _____ REV: P0 ISSUED: PRELIMINARY	**ARCHITECTURAL SHEETMETAL PRODUCTS, INC.** 1329 Amsterdam Road (Route 5) Scotia, New York 12302 Phone 518-381-6144 **www.aspmetals.com**