
ARCHITECTURAL SHEETMETAL PRODUCTS

"The Go-To Guys for Metal"

TRIM DETAIL

GS24PC525 PEAK CAP - 24GA

PRELIMINARY — FOR REVIEW — NOT FOR FABRICATION

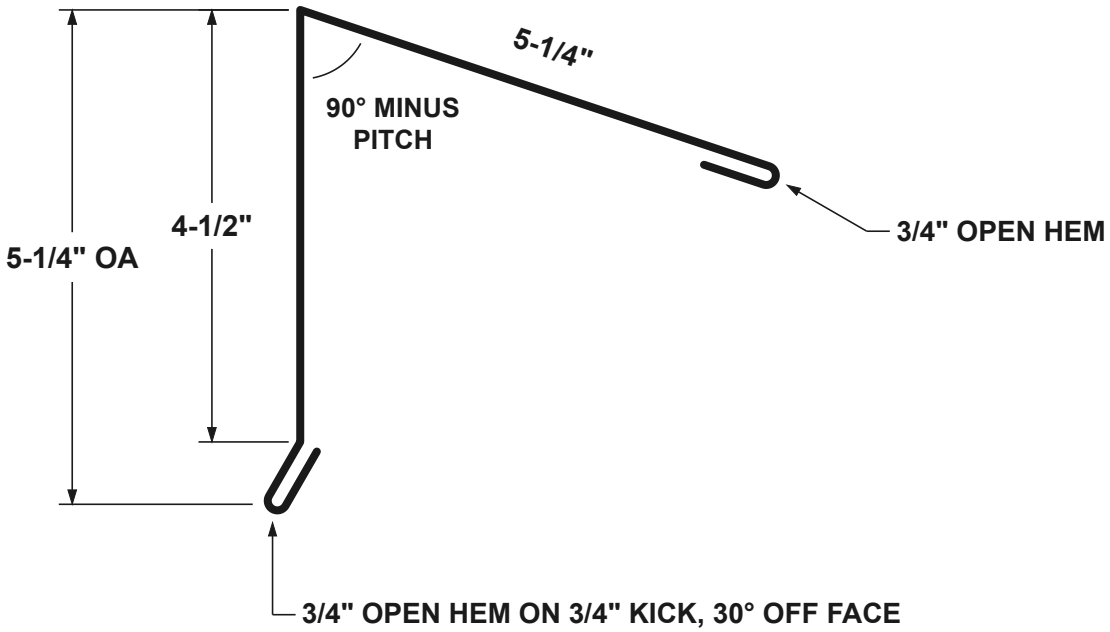

TRIM PROFILE

SCALE: 6" = 1'-0" (HALF SIZE)

0 3"

24GA GALVALUME® STEEL, SPECTRALUME® 70% PVDF FINISH • STRETCHOUT (GIRTH): 12"

PEAK CAP SHOWN ON 4/12: INCLUDED ANGLE AT TOP = 90° MINUS PITCH - SPECIFY PITCH. ROOF HEM HOOKS THE ZEE.

HIGH PROFILE GABLE (TOP ALWAYS 90°) IS A SEPARATE ITEM: SHEET 82A.

ORDER-FORM 5-1/4" FACE = 4-1/2" + 3/4" KICK ALONG THE METAL. FOOT HEM HOOKS AN ASP 24GA CONTINUOUS CLEAT (SHEET 13A).

2000 CATALOG FAMILY: ASP-2101 TO 2103

STANDARD LENGTH 10'-0". 29GA VERSION: SEE SHEET 04A.

ITEM NO. **GS24PC525**	SCALE: 6" = 1'-0" (HALF SIZE) DATE: 10-17-26 SERIES: 24GA STANDARD SHEET: 93A (1 OF 1)	DRAWN BY: ASP CHECKED: _____ REV: P0 ISSUED: PRELIMINARY	**ARCHITECTURAL SHEETMETAL PRODUCTS, INC.** 1329 Amsterdam Road (Route 5) Scotia, New York 12302 Phone 518-381-6144 **www.aspmetals.com**

QUICK SNAP 16©
29GA SYSTEM TRIM


ARCHITECTURAL SHEETMETAL PRODUCTS

"The Go-To Guys for Metal"

INSTALLATION DETAIL

GS29PC525 PEAK CAP

PRELIMINARY — FOR REVIEW — NOT FOR FABRICATION

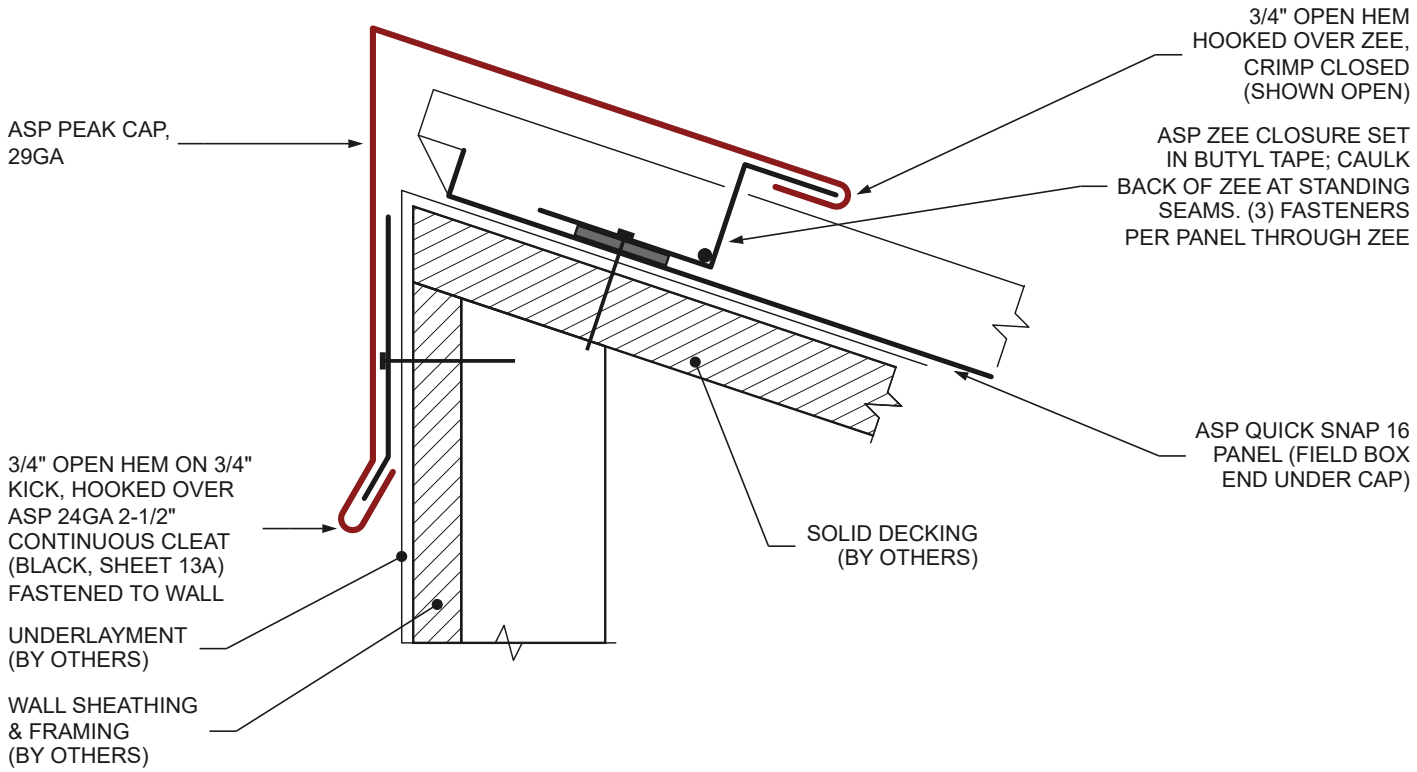

1
04B

PEAK CAP - INSTALLED

SCALE: 6" = 1'-0" (HALF SIZE)

0 3"

PEAK CAP AT A MONO-SLOPE HIGH SIDE ON 4/12. HIGH PROFILE GABLE = SAME TRIM BENT 90°, AT A GABLE RAKE. CAP FACE BEARS ON CLEAT. QUICK SNAP 16 (29GA): PANELS FASTENED THRU NAIL FLANGE 6" FROM PEAK. TAPE EXAGGERATED. ZEE, PANEL & CLEAT (BLACK) ALSO BY ASP. THE TRIM DETAILED ON THIS SHEET IS SHOWN IN RED. COMPONENTS MARKED (BY OTHERS) ARE NOT SUPPLIED BY ASP. TRIM PROFILE: SEE SHEET 04A.

ITEM NO. **GS29PC525**	SCALE: 6" = 1'-0" (HALF SIZE) DATE: 10-17-26 SERIES: 29GA QUICK SNAP SHEET: 04B (2 OF 2)	DRAWN BY: ASP CHECKED: _____ REV: P0 ISSUED: PRELIMINARY	**ARCHITECTURAL SHEETMETAL PRODUCTS, INC.** 1329 Amsterdam Road (Route 5) Scotia, New York 12302 Phone 518-381-6144 **www.aspmetals.com**