
ARCHITECTURAL SHEETMETAL PRODUCTS

"The Go-To Guys for Metal"

TRIM DETAIL

GS24TF1000 TRANSITION (HIGH PITCH TO LOW PITCH) - 24GA

PRELIMINARY — FOR REVIEW — NOT FOR FABRICATION

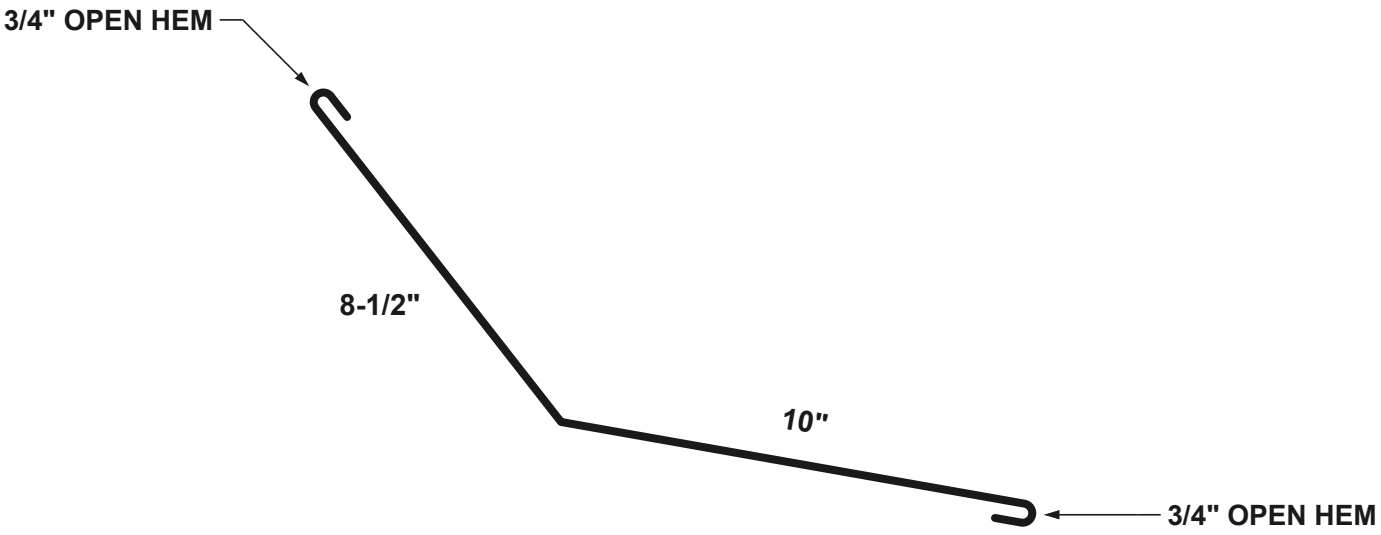

TRIM PROFILE

SCALE: 3" = 1'-0"

0 6"

24GA GALVALUME® STEEL, SPECTRALUME® 70% PVDF FINISH • STRETCHOUT (GIRTH): 20"

TOP HEM FOLDS OVER ONTO THE WEATHER (FINISH) SIDE. END HEM FOLDS UNDER THE 10" LEG AND HOOKS THE ZEE CLOSURE.

8-1/2" LEG UP THE STEEP (UPPER) ROOF, 10" LEG DOWN THE LOW ROOF. BEND FORMED TO SUIT - SPECIFY BOTH PITCHES.

INCLUDES (1) JOGGLE CLEAT PER 10'-0". ZEE CLOSURE ORDERED SEPARATELY.

STANDARD LENGTH 10'-0". 29GA VERSION: SEE SHEET 07A.

ITEM NO. **GS24TF1000**	SCALE: 3" = 1'-0" DATE: 10-17-26 SERIES: 24GA STANDARD SHEET: 97A (1 OF 1)	DRAWN BY: ASP CHECKED: _____ REV: P0 ISSUED: PRELIMINARY	**ARCHITECTURAL SHEETMETAL PRODUCTS, INC.** 1329 Amsterdam Road (Route 5) Scotia, New York 12302 Phone 518-381-6144 **www.aspmetals.com**


ARCHITECTURAL SHEETMETAL PRODUCTS

"The Go-To Guys for Metal"

INSTALLATION DETAIL

GS29TF1000 TRANSITION (HIGH PITCH TO LOW PITCH)

PRELIMINARY — FOR REVIEW — NOT FOR FABRICATION

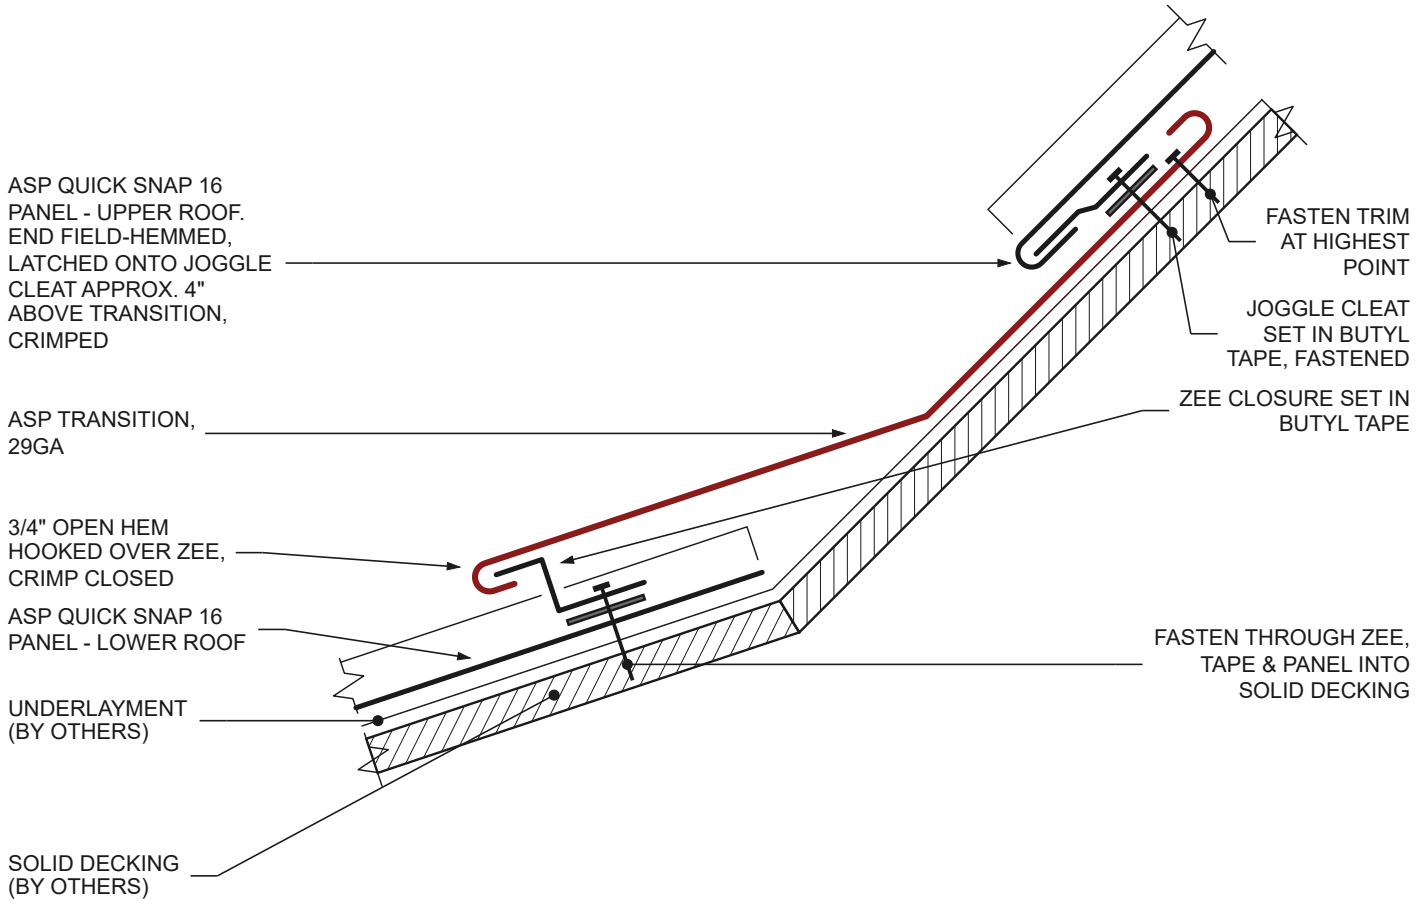

1 / 07B **TRANSITION - INSTALLED**

SCALE: 3" = 1'-0"

0 6"

SHOWN AT 12/12 UPPER ROOF OVER 4/12 LOWER ROOF. TRIM BEND FORMED TO SUIT BOTH PITCHES.
ZEE CLOSURE, JOGGLE CLEAT (INCLUDED WITH THE TRANSITION) AND QS16 PANELS, SHOWN IN BLACK, ARE ALSO SUPPLIED BY ASP.
THE TRIM DETAILED ON THIS SHEET IS SHOWN IN RED. COMPONENTS MARKED (BY OTHERS) ARE NOT SUPPLIED BY ASP. TRIM PROFILE: SEE SHEET 07A.

ITEM NO. **GS29TF1000**	SCALE: 3" = 1'-0" DATE: 10-17-26 SERIES: 29GA QS & 24GA STD SHEET: 07B (2 OF 2)	DRAWN BY: ASP CHECKED: _____ REV: P0 ISSUED: PRELIMINARY	**ARCHITECTURAL SHEETMETAL PRODUCTS, INC.** 1329 Amsterdam Road (Route 5) Scotia, New York 12302 Phone 518-381-6144 **www.aspmetals.com**