
ARCHITECTURAL SHEETMETAL PRODUCTS

"The Go-To Guys for Metal"

TRIM DETAIL

GS24ZC118 ZEE CLOSURE - 1-1/8" - 24GA

PRELIMINARY — FOR REVIEW — NOT FOR FABRICATION

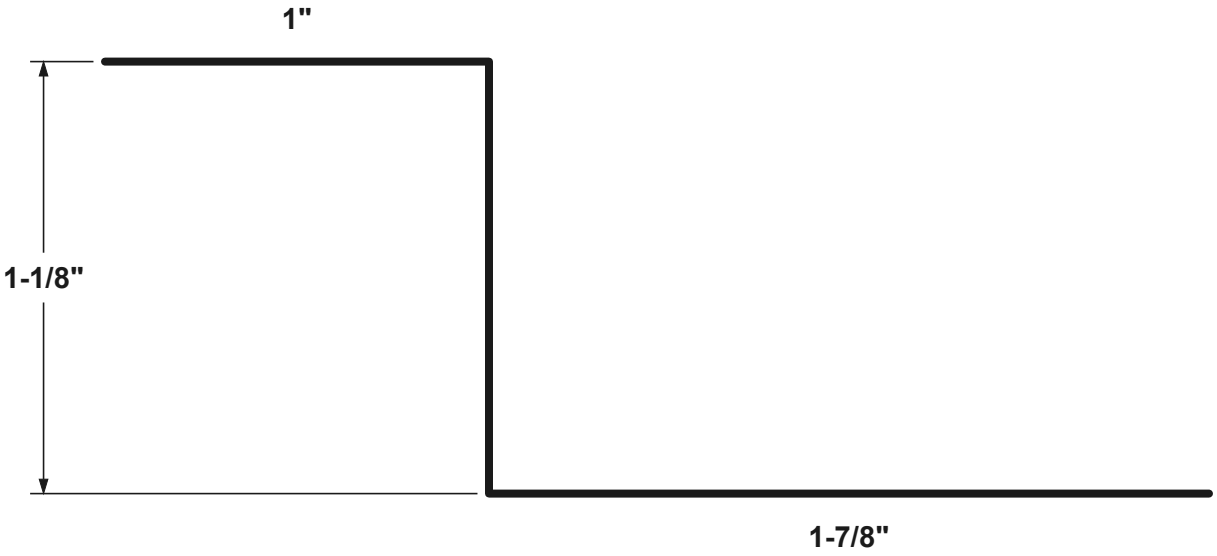

TRIM PROFILE



SCALE: DOUBLE SIZE (2:1)

24GA GALVALUME® STEEL, SPECTRALUME® 70% PVDF FINISH • STRETCHOUT (GIRTH): 4" (AS DRAWN)

24GA, 1-1/8" HIGH - FOR A 1" PANEL SEAM (HEIGHT = SEAM + 1/8"). 1" FLANGE HOOKS INTO THE TRIM HEM; 1-7/8" FLANGE SETS IN BUTYL TAPE ON THE PANEL.

VENTED VERSION (PERFORATED WEB): GS24ZCV118, SHEET 118A. TRIM OVER A VENTED ZEE: 8" x 8" MIN. RECOMMENDED.

OTHER HEIGHTS: 1-5/8" SHEET 83A, 1-7/8" SHEET 84A, 2-1/8" SHEET 85A.

FORMER PART NO.: ASP-2005, QS16 RZ1-P

STANDARD LENGTH 10'-0". 29GA VERSION: SEE SHEET 08A.

ITEM NO.	SCALE: DOUBLE SIZE (2:1)	DRAWN BY: ASP	ARCHITECTURAL SHEETMETAL PRODUCTS, INC.
GS24ZC118	DATE: 10-17-26	CHECKED: _____	1329 Amsterdam Road (Route 5)
	SERIES: 24GA STANDARD	REV: P0	Scotia, New York 12302
	SHEET: 98A (1 OF 1)	ISSUED: PRELIMINARY	Phone 518-381-6144
			www.aspmetals.com

QUICK SNAP 16©
29GA SYSTEM TRIM


ARCHITECTURAL SHEETMETAL PRODUCTS

"The Go-To Guys for Metal"

INSTALLATION DETAIL

GS29ZC118 ZEE CLOSURE - 1-1/8" (STANDARD & VENTED)

PRELIMINARY — FOR REVIEW — NOT FOR FABRICATION

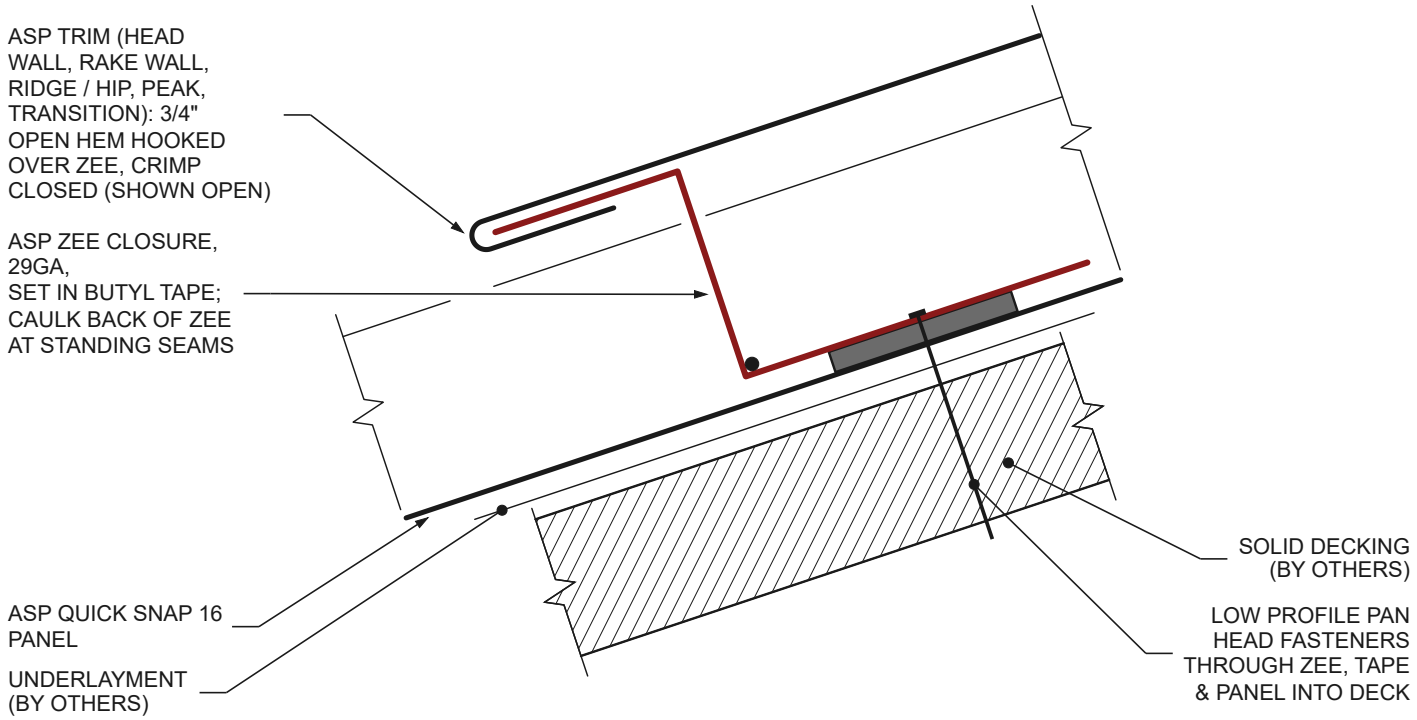

1
08B

ZEE CLOSURE - INSTALLED

SCALE: FULL SIZE

0 2"

QUICK SNAP 16 (29GA) ON 4/12, LAYERS DIAGRAMMATIC. ZEES PER 10': 1 AT HEAD WALL, RAKE WALL, TRANSITION, GAMBREL, PEAK / HPG; 2 AT RIDGE / HIP. FASTENERS: (2) PER PANEL AT QS16 RIDGE / HIP, (3) AT HEAD WALL & 24GA RIDGE, 6" O.C. AT 24GA RAKE WALL. CAULK BEAD IS AT THE SEAMS ONLY. THE TRIM DETAILED ON THIS SHEET IS SHOWN IN RED. COMPONENTS MARKED (BY OTHERS) ARE NOT SUPPLIED BY ASP. TRIM PROFILE: SEE SHEET 08A.

ITEM NO.			
GS29ZC118	SCALE: FULL SIZE DATE: 10-17-26 SERIES: 29GA QUICK SNAP SHEET: 08B (2 OF 2)	DRAWN BY: ASP CHECKED: _____ REV: P0 ISSUED: PRELIMINARY	**ARCHITECTURAL SHEETMETAL PRODUCTS, INC.** 1329 Amsterdam Road (Route 5) Scotia, New York 12302 Phone 518-381-6144 **www.aspmetals.com**