
ARCHITECTURAL SHEETMETAL PRODUCTS

"The Go-To Guys for Metal"

TRIM DETAIL

GS24CF325 COUNTERFLASHING (REGLET) - 24GA

PRELIMINARY — FOR REVIEW — NOT FOR FABRICATION

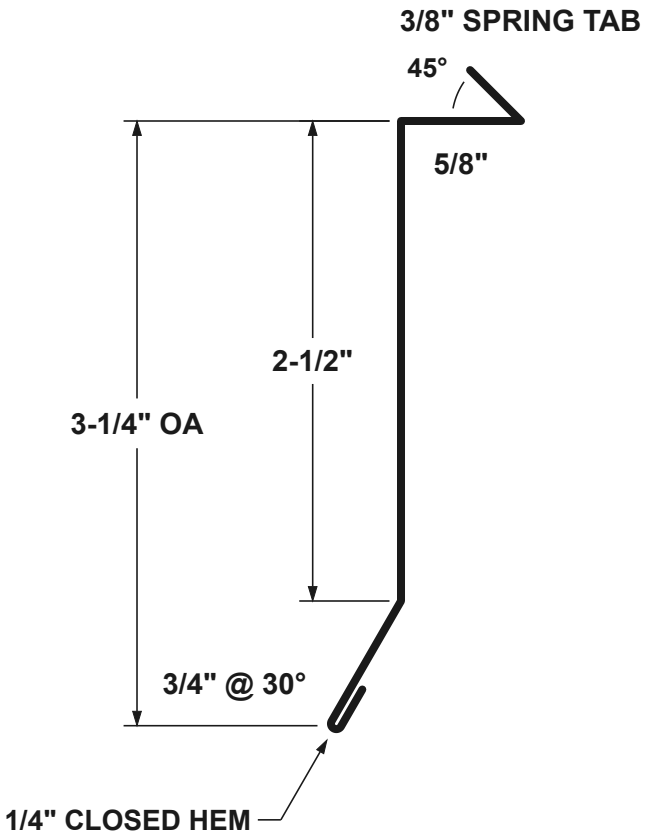

TRIM PROFILE

SCALE: FULL SIZE

0 2"

24GA GALVALUME® STEEL, SPECTRALUME® 70% PVDF FINISH • STRETCHOUT (GIRTH): 4-1/2"

FLANGE AND SPRING TAB LOCK INTO A SAW-CUT REGLET. KICK BENT 30° OUT FROM THE FACE. FACE LAPS THE BASE FLASHING.

3-1/4" FACE = 2-1/2" + 3/4" KICK, MEASURED ALONG THE METAL.

2000 CATALOG FAMILY: ASP-2241

STANDARD LENGTH 10'-0". 29GA VERSION: SEE SHEET 11A.

ITEM NO. **GS24CF325**	SCALE: FULL SIZE DATE: 10-17-26 SERIES: 24GA STANDARD SHEET: 99A (1 OF 1)	DRAWN BY: ASP CHECKED: _____ REV: P0 ISSUED: PRELIMINARY	**ARCHITECTURAL SHEETMETAL PRODUCTS, INC.** 1329 Amsterdam Road (Route 5) Scotia, New York 12302 Phone 518-381-6144 **www.aspmetals.com**

QUICK SNAP 16©
29GA SYSTEM TRIM


ARCHITECTURAL SHEETMETAL PRODUCTS

"The Go-To Guys for Metal"

INSTALLATION DETAIL

GS29CF325 COUNTERFLASHING (REGLET)

PRELIMINARY — FOR REVIEW — NOT FOR FABRICATION

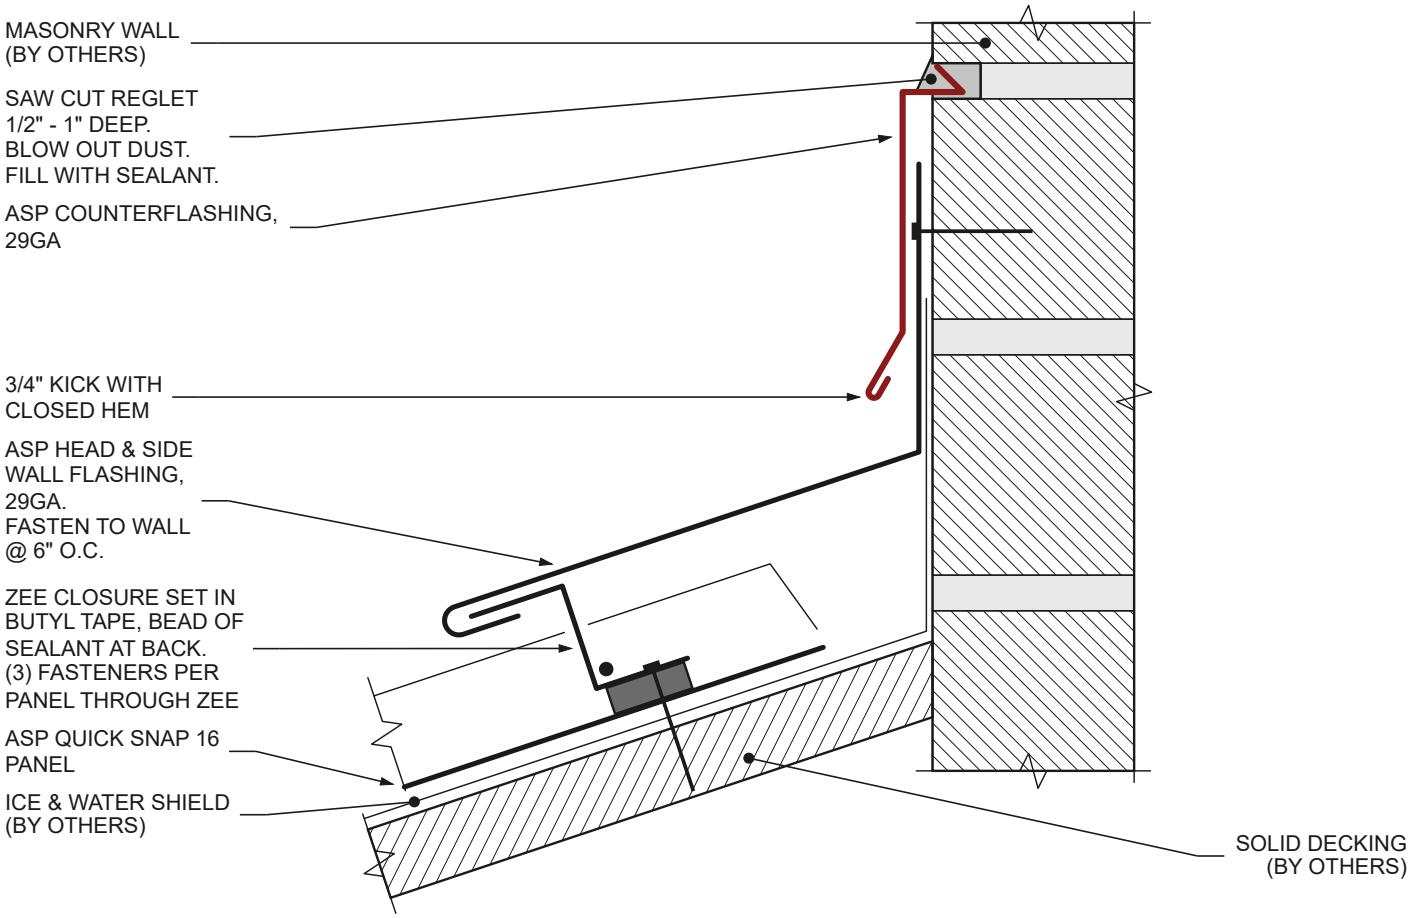

1 / 11B **MASONRY HEAD WALL - INSTALLED**

SCALE: 6" = 1'-0" (HALF SIZE)

0 3"

SHOWN AT A MASONRY HEAD WALL ON 4/12 PITCH. SIDE WALLS: SAME COUNTERFLASHING, REGLET CUT PARALLEL TO THE ROOF.
ASP HEAD WALL FLASHING, ZEE CLOSURE AND QUICK SNAP 16 PANEL SHOWN IN BLACK FOR CONTRAST.
THE TRIM DETAILED ON THIS SHEET IS SHOWN IN RED. COMPONENTS MARKED (BY OTHERS) ARE NOT SUPPLIED BY ASP. TRIM PROFILE: SEE SHEET 11A.

ITEM NO. **GS29CF325**	SCALE: 6" = 1'-0" (HALF SIZE) DATE: 10-17-26 SERIES: 29GA QUICK SNAP SHEET: 11B (2 OF 2)	DRAWN BY: ASP CHECKED: _____ REV: P0 ISSUED: PRELIMINARY	**ARCHITECTURAL SHEETMETAL PRODUCTS, INC.** 1329 Amsterdam Road (Route 5) Scotia, New York 12302 Phone 518-381-6144 **www.aspmetals.com**